
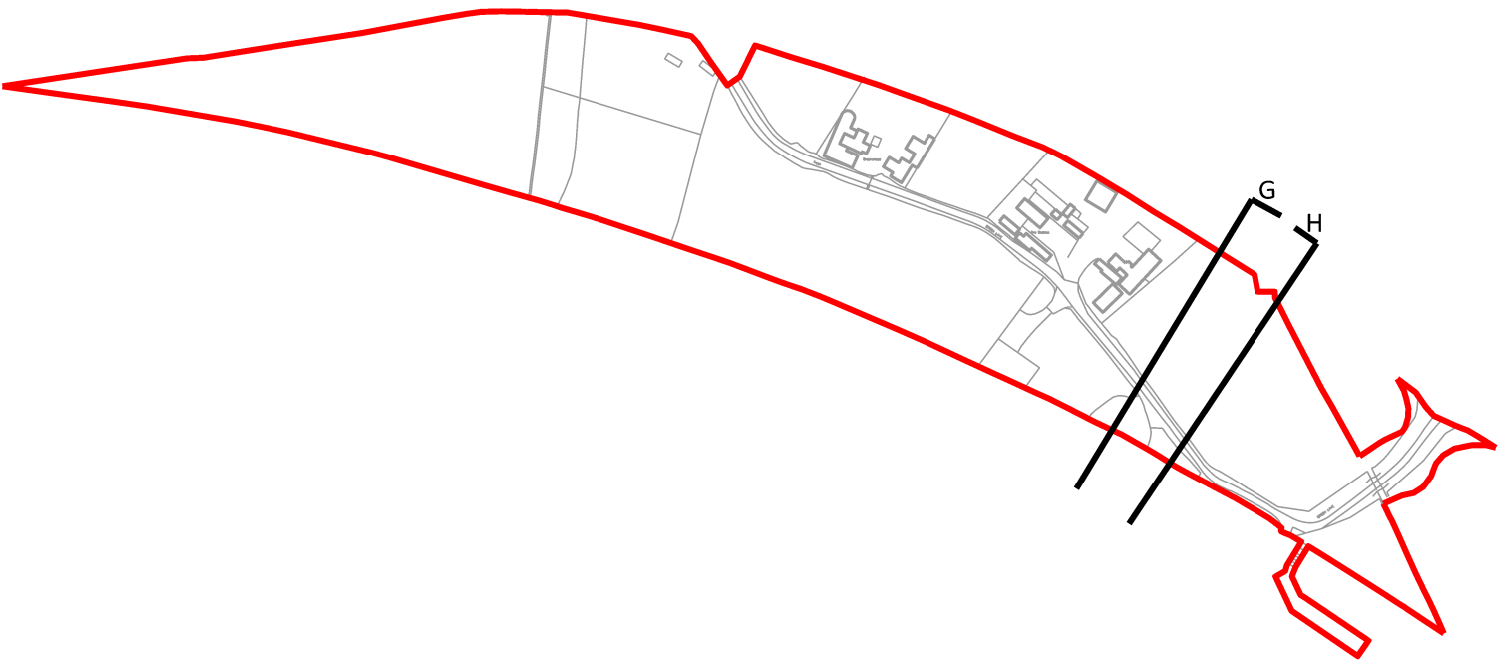
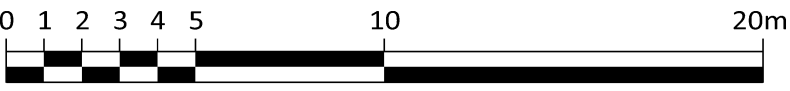
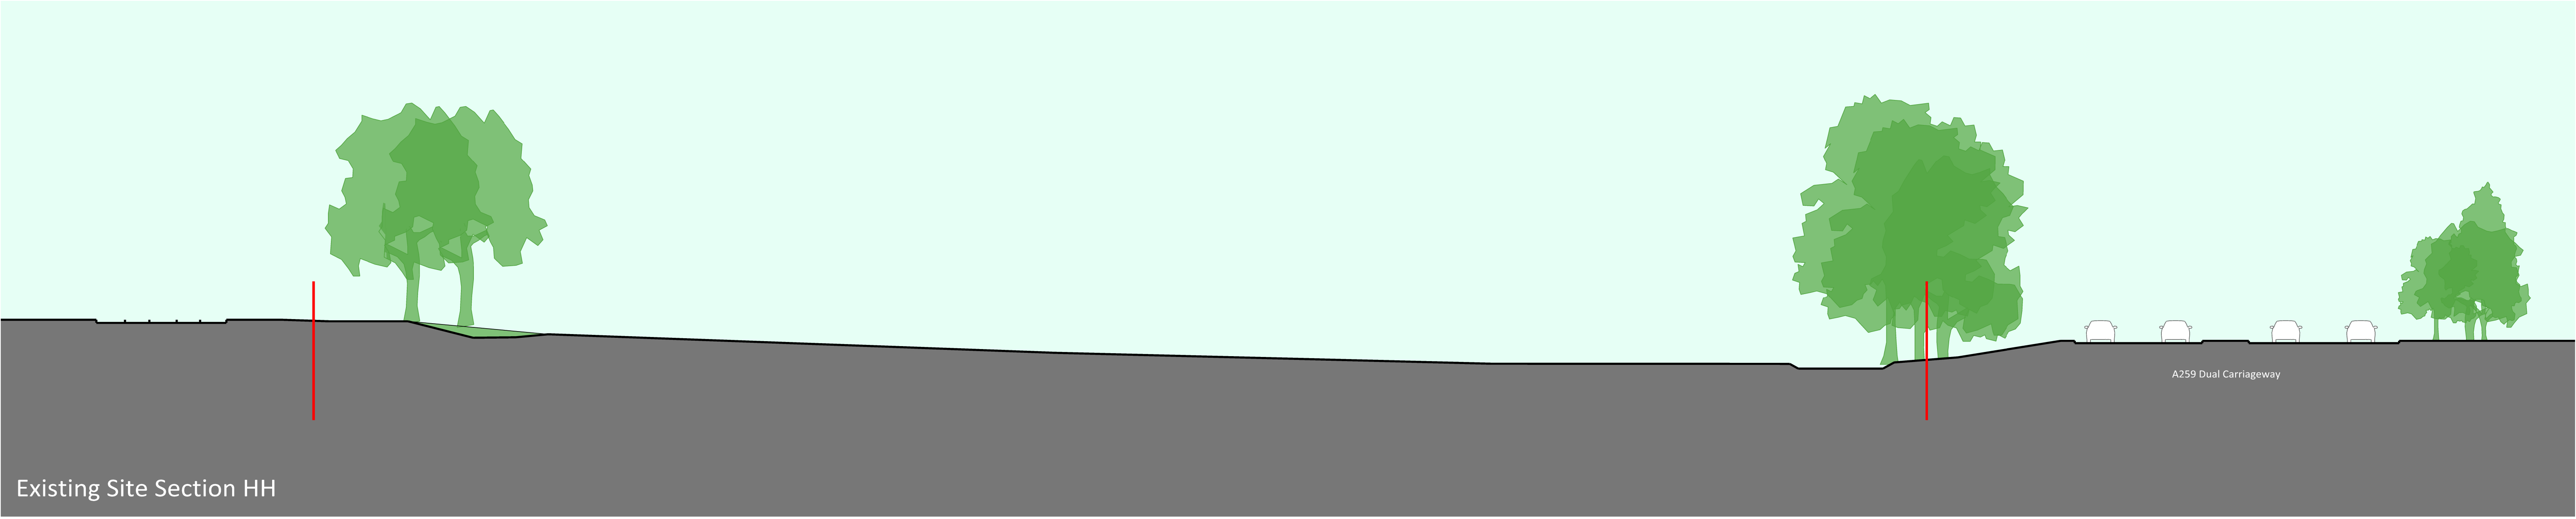


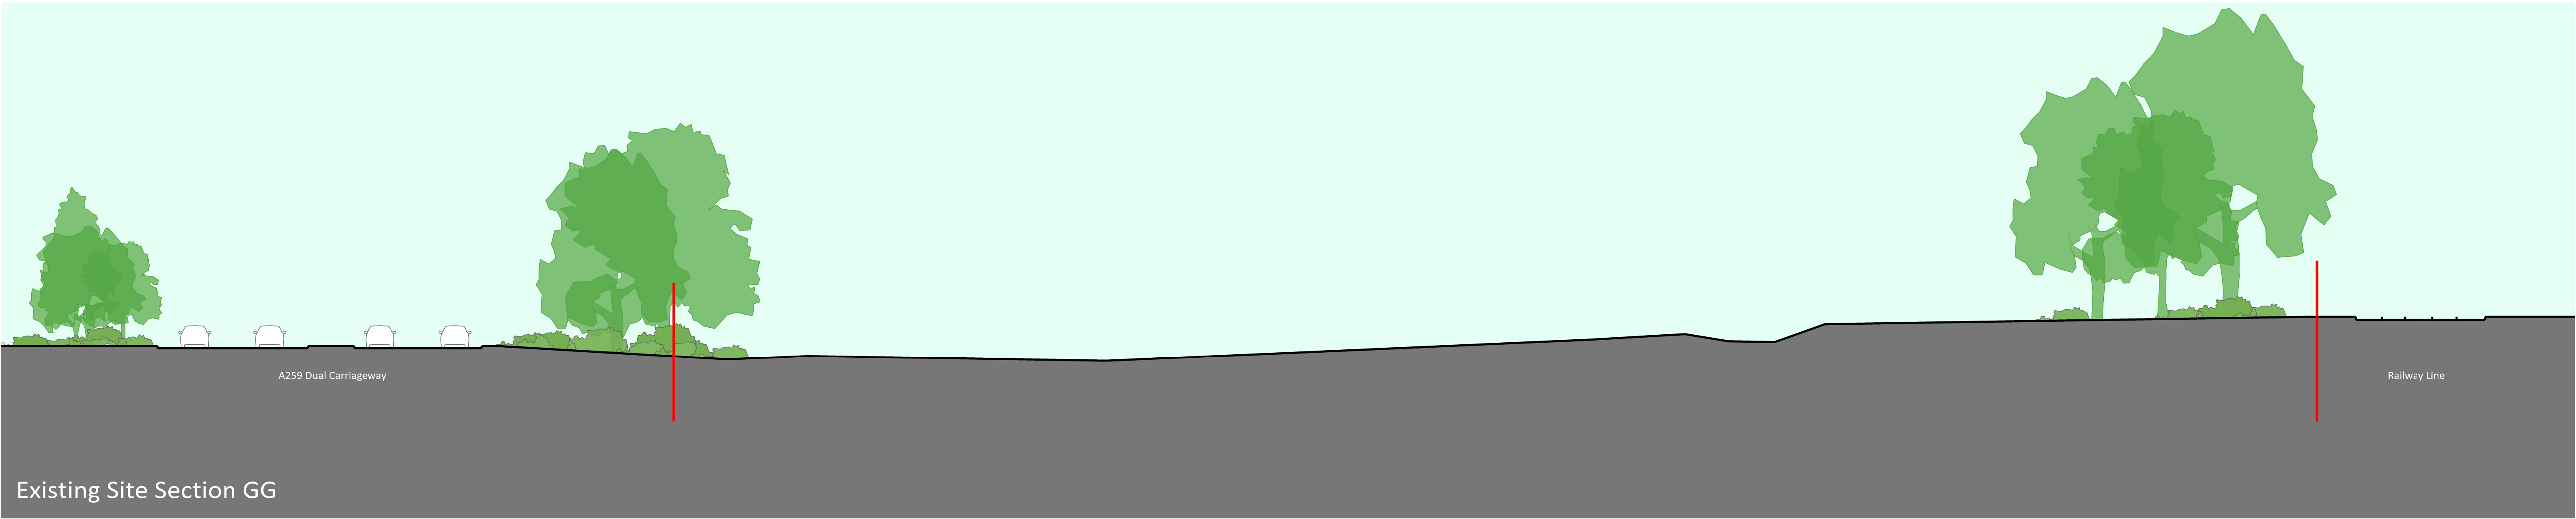

Brook Lane Masterplan

Drawing title										Amendments	
Existing Site Sections/ Elevations GG & HH											
Drawing No.										Revision	
3670-BRK-SRA-XX-XX-DR-A-04-063										P01	
Project No.	Location	Originator	Volume	Level	File Type	Disc	System	Number			
Drawn by		Checked by		Approved by		A1 Scale		Date		Reason for Issue	
GD		GD		AB		1:200		27/01/2021		PLANNING	

SRA | ARCHITECTS