
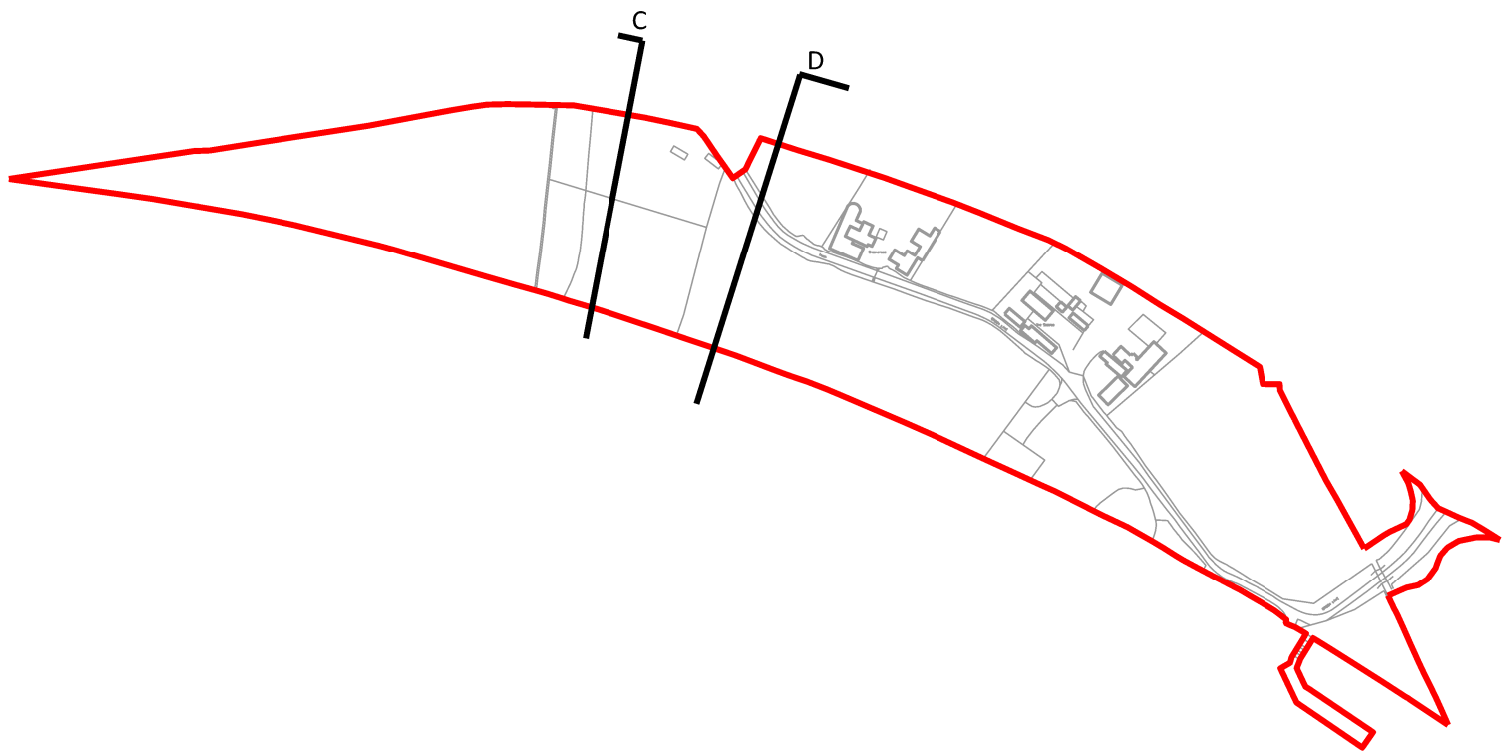
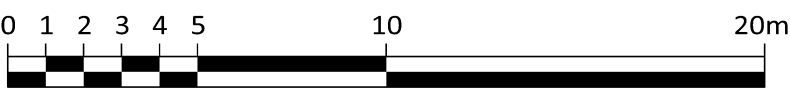
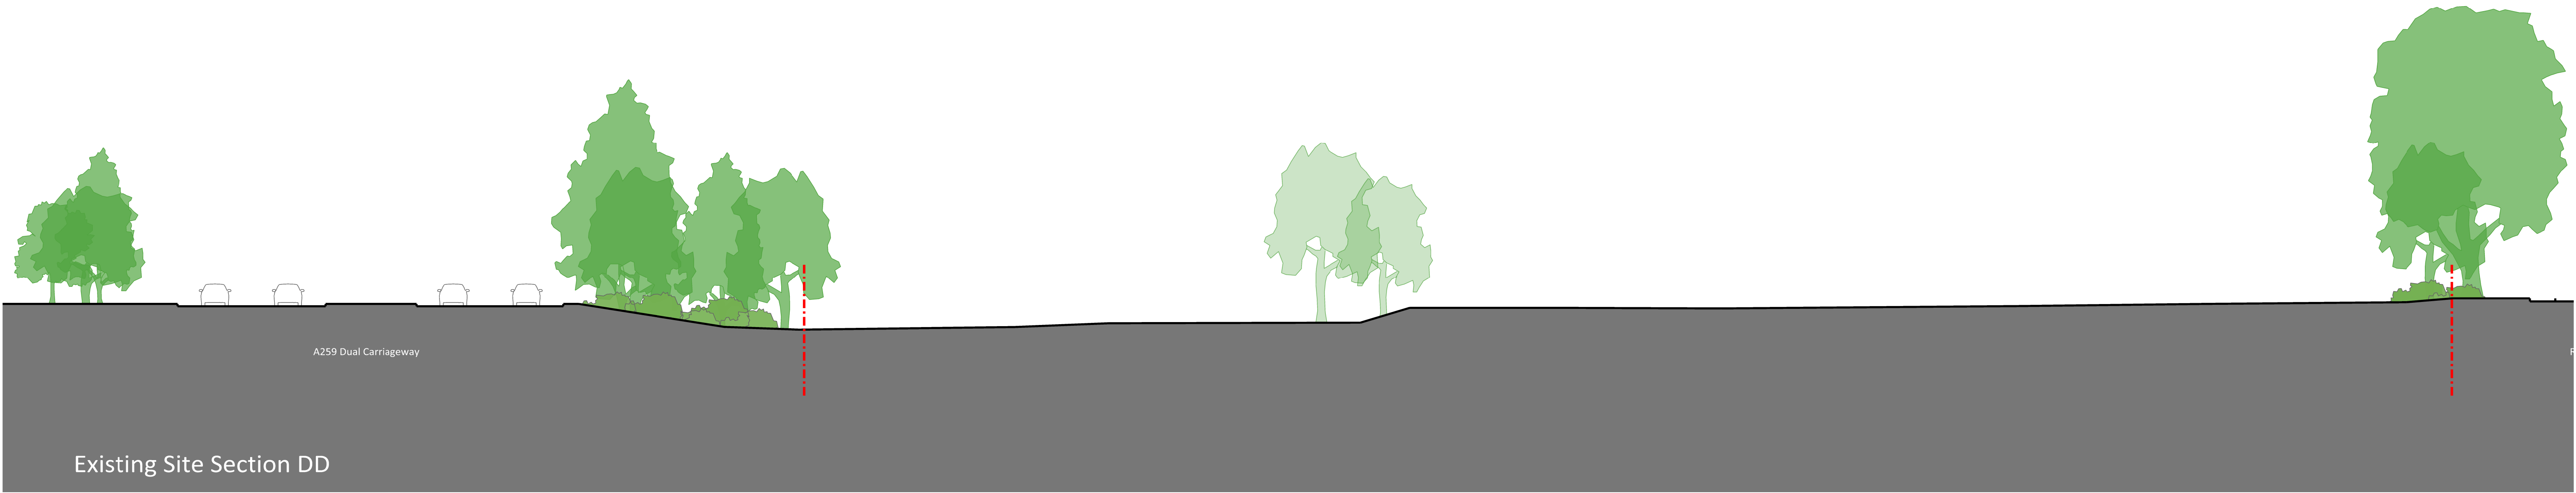


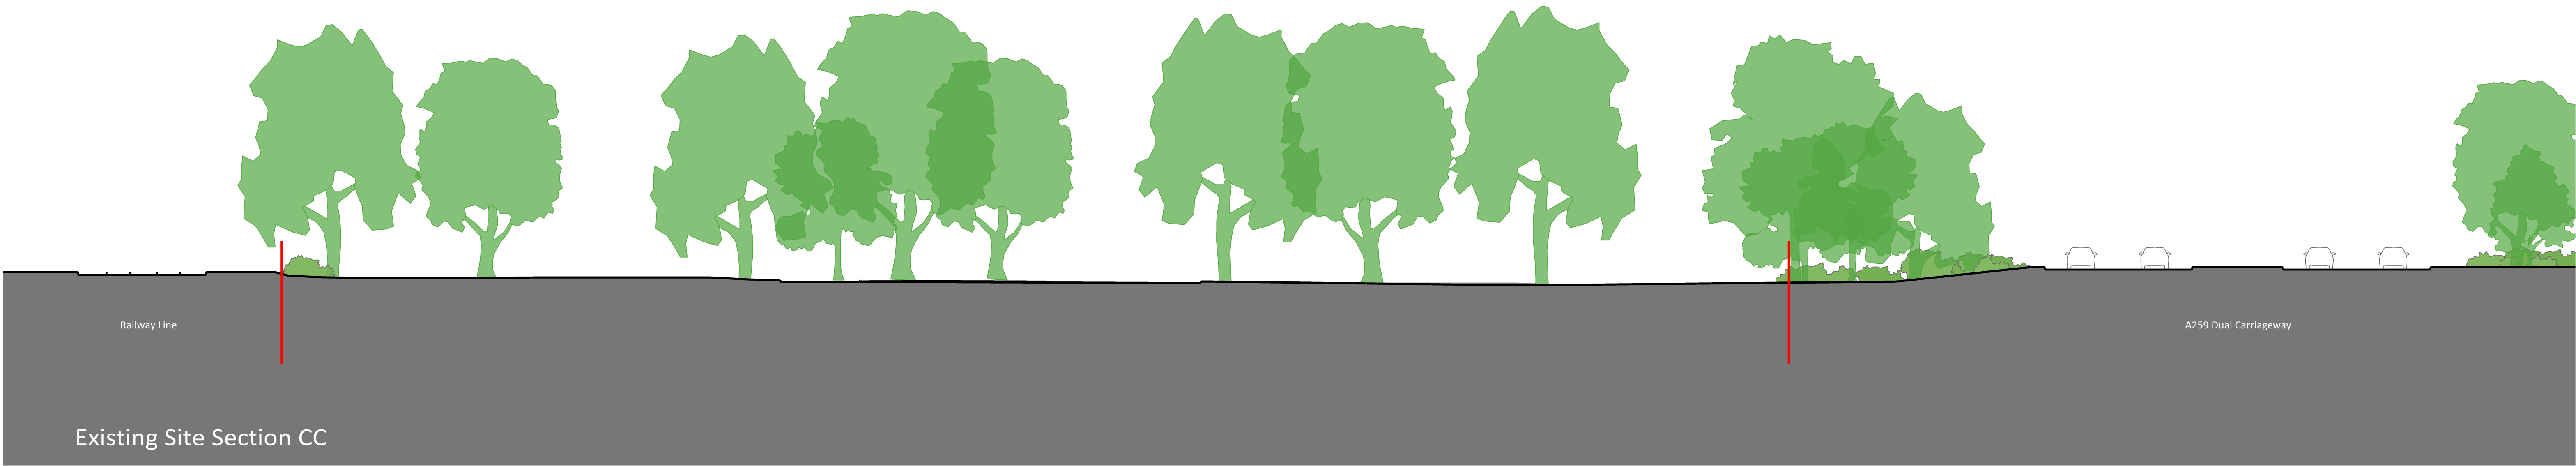

Brook Lane Masterplan

Drawing title
Existing Site Sections/
Elevations CC & DD

Drawing No.
3670-BRK-SRA-XX-XX-DR-A-04-061

Project No.	Location	Originator	Volume	Level	File Type	Disc	System	Number
GD		GD		AB				A1 Scale 1:200

Approved by
AB

Date
27/01/2021

Amendments

Revision
P01

Reason for Issue
PLANNING

SRA | ARCHITECTS

Station House Ashley Avenue Bath BA1 3DS | 01225 827444 | www.sra-architects.co.uk
© (UK 2021) SRA Architects LLP. Responsibility is not accepted for errors made by others in scaling from this drawing.