


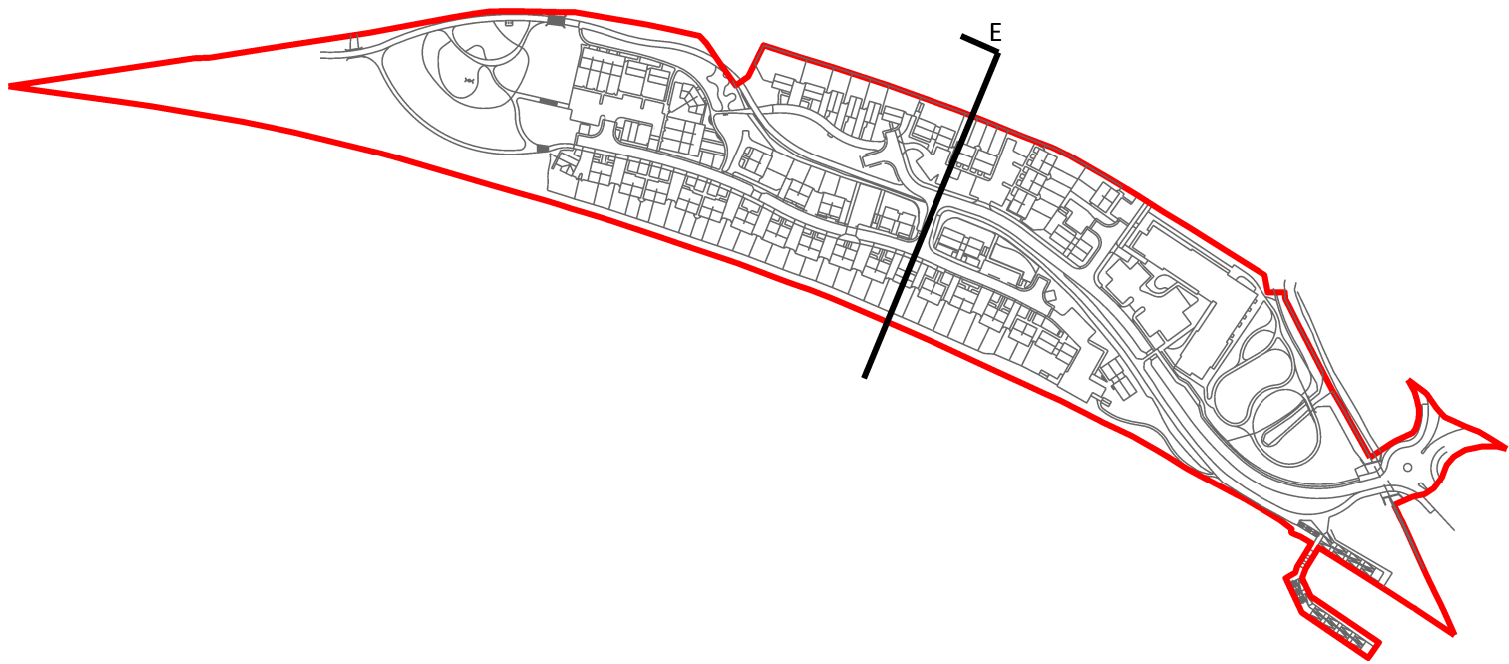

Brook Lane Masterplan

Drawing title					Amendments	
Proposed Site Section/ Elevation EE						
Drawing No.					Revision	
3670-BRK-SRA-XX-XX-DR-A-04-082					P01	
Project No.	Location	Originator	Volume	Level	File Type	Disc System Number
Drawn by	Checked by	Approved by	A1 Scale		Date	Reason for Issue
GD	GD	AB	1:200		27/01/2021	PLANNING

SRA | ARCHITECTS