
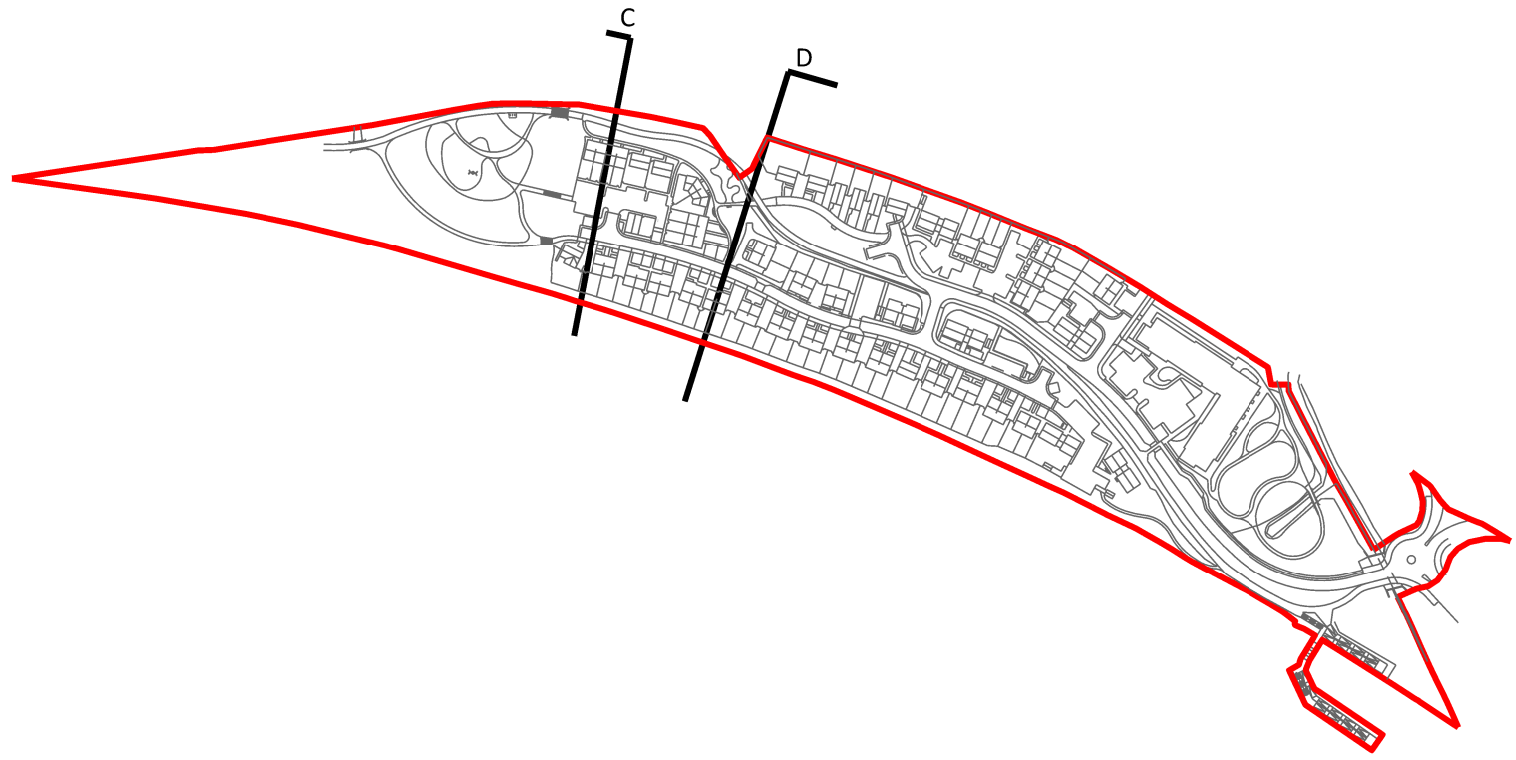


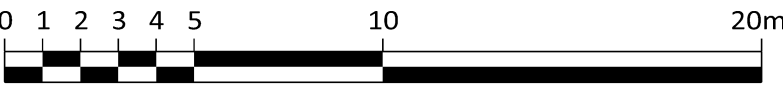

Brook Lane Masterplan

Drawing title										Amendments	
Proposed Site Sections/ Elevations CC & DD											
Drawing No.										Revision	
3670-BRK-SRA-XX-XX-DR-A-04-081										P01	
Project No.	Location	Originator	Volume	Level	File Type	Disc	System	Number			
Drawn by		Checked by		Approved by		A1 Scale		Date		Reason for Issue	
GD		GD		AB		1:200		27/01/2021		PLANNING	

SRA | ARCHITECTS

Station House Ashley Avenue Bath BA1 3DS | 01225 827444 | www.sra-architects.co.uk
© (UK 2021) SRA Architects LLP. Responsibility is not accepted for errors made by others in scaling from this drawing.