
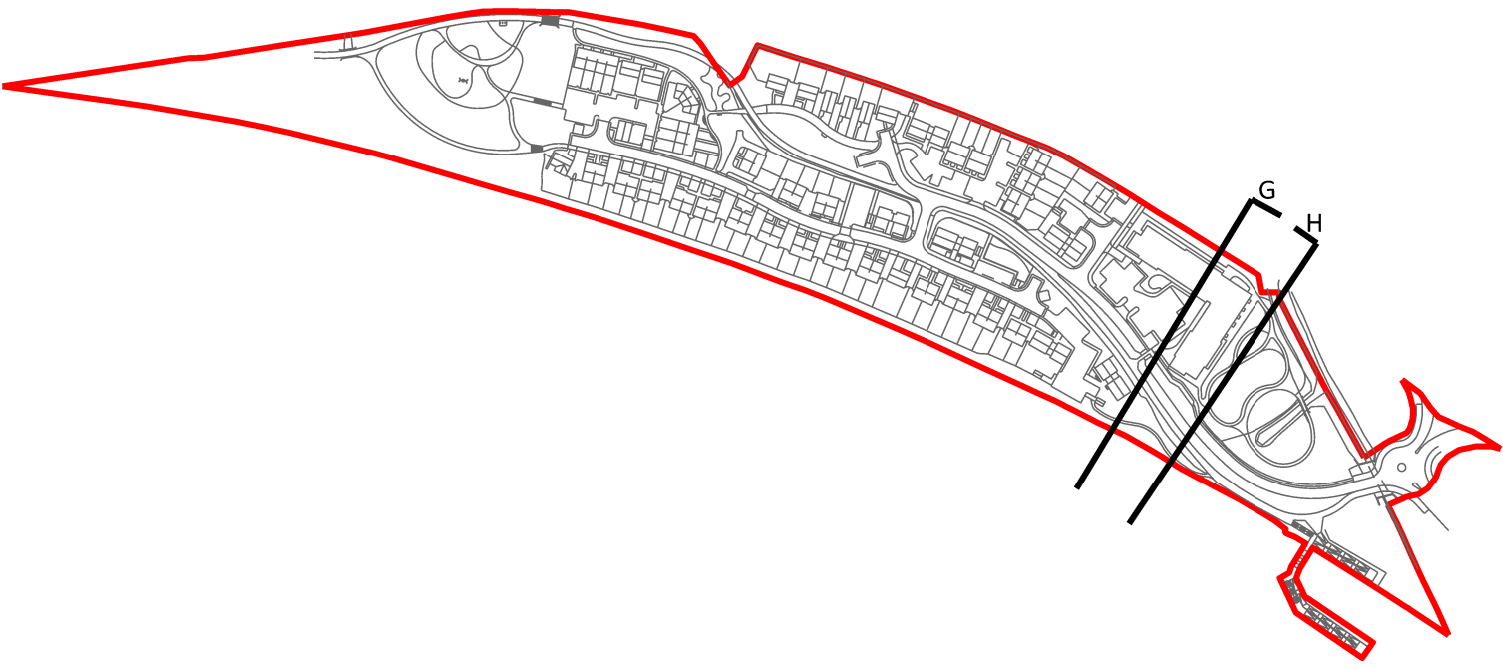


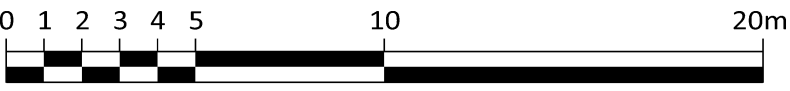

Brook Lane Masterplan

Drawing title										Amendments	
Proposed Site Sections/ Elevations GG & HH											
Drawing No.										Revision	
3670-BRK-SRA-XX-XX-DR-A-04-083										P01	
Project No.	Location	Originator	Volume	Level	File Type	Disc	System	Number		Date	Reason for Issue
Drawn by	Checked by	Approved by	A1 Scale		Date		Reason for Issue				
GD	GD	AB	1:200		27/01/2021		PLANNING				

SRA | ARCHITECTS