


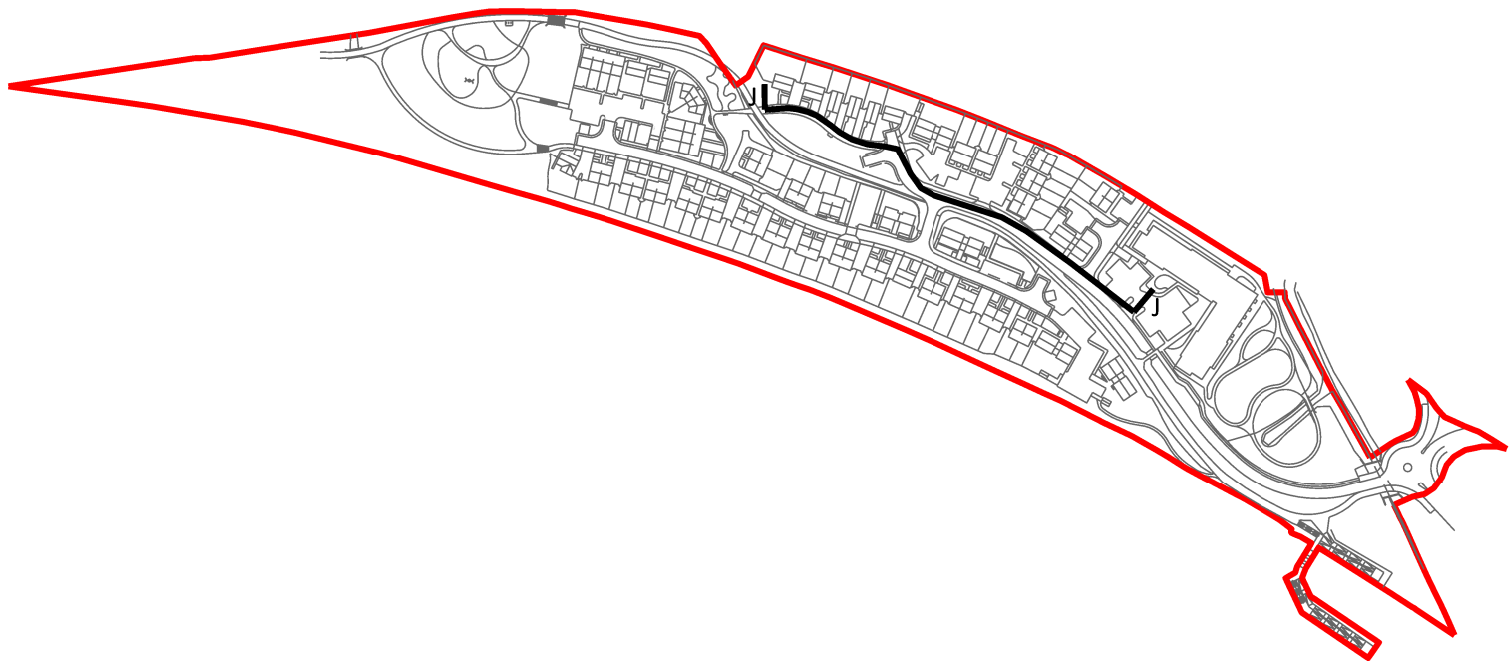

Brook Lane Masterplan

Drawing title

Proposed Site Section/
Elevation JJ

Drawing No.

3670-BRK-SRA-XX-XX-DR-A-04-084

Project No.

Location

Originator

Volume

Level

File Type

Disc

System

Number

Drawn by

GD

Checked by

GD

Approved by

AB

A1 Scale

1:200

Date

27/01/2021

Reason for Issue

PLANNING

Amendments

Revision

P01

SRA

ARCHITECTS

Station House Ashley Avenue Bath BA1 3DS | 01225 827444 | www.sra-architects.co.uk

© (UK 2021) SRA Architects LLP. Responsibility is not accepted for errors made by others in scaling from this drawing.