


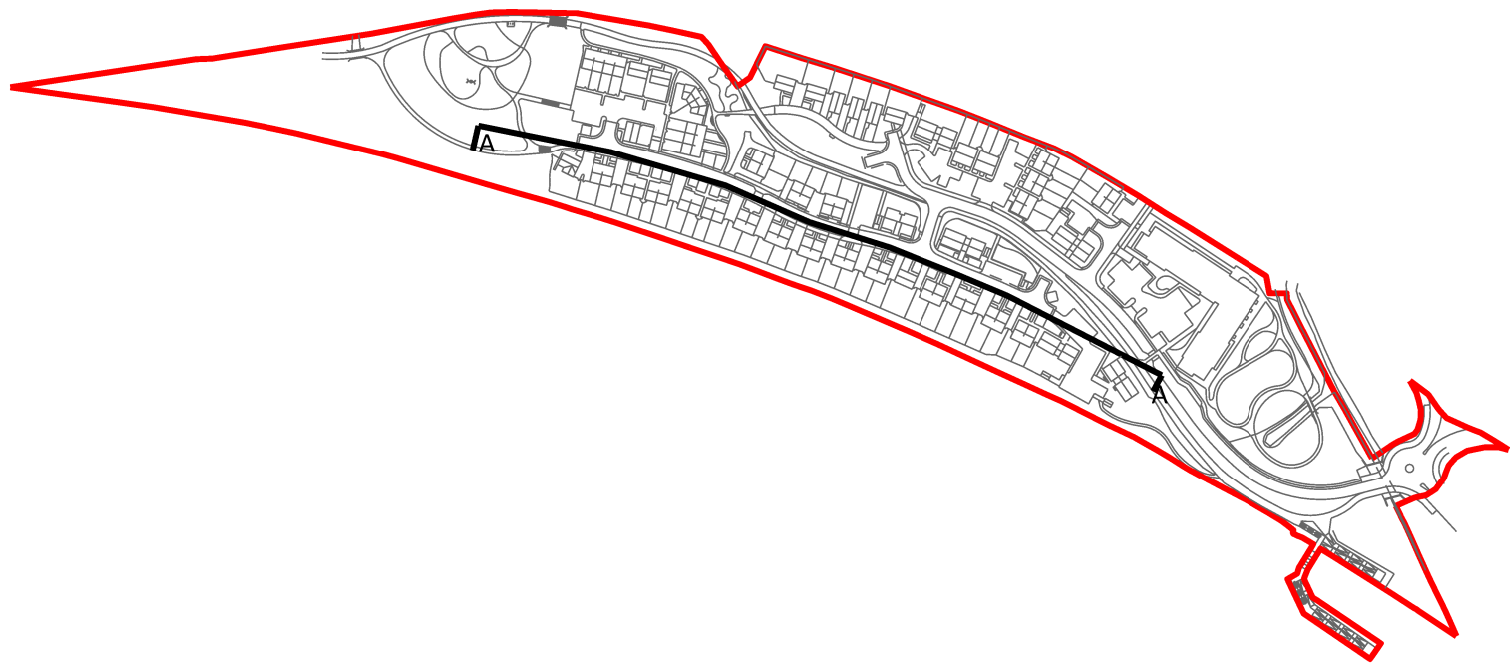

Brook Lane Masterplan

Drawing title								Amendments	
Proposed Site Section/ Elevation AA									
Drawing No.								Revision	
3670-BRK-SRA-XX-XX-DR-A-04-080								P01	
Project No.	Location	Originator	Volume	Level	File Type	Disc	System	Number	
Drawn by	Checked by	Approved by	A1 Scale		Date	Reason for Issue			
GD	GD	AB	1:200		27/01/2021	PLANNING			

SRA | ARCHITECTS

Station House Ashley Avenue Bath BA1 3DS | 01225 827444 | www.sra-architects.co.uk
© (UK 2021) SRA Architects LLP. Responsibility is not accepted for errors made by others in scaling from this drawing.