




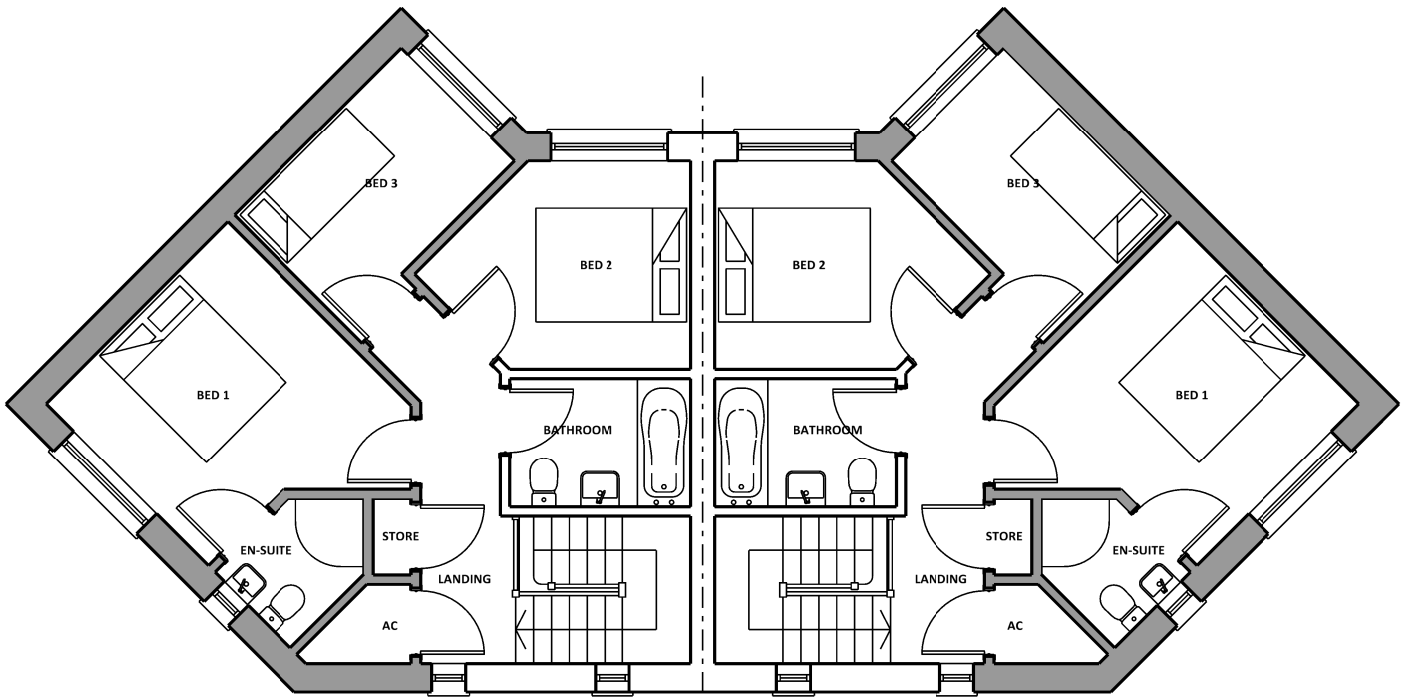


First Floor
Plot 34
FF GIA: 47.88sqm

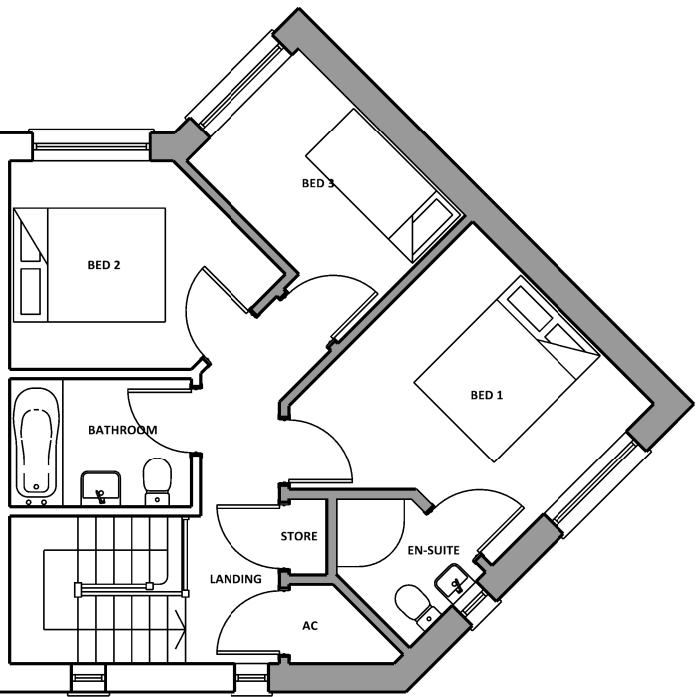


First Floor
Plot 33
FF GIA: 47.88sqm

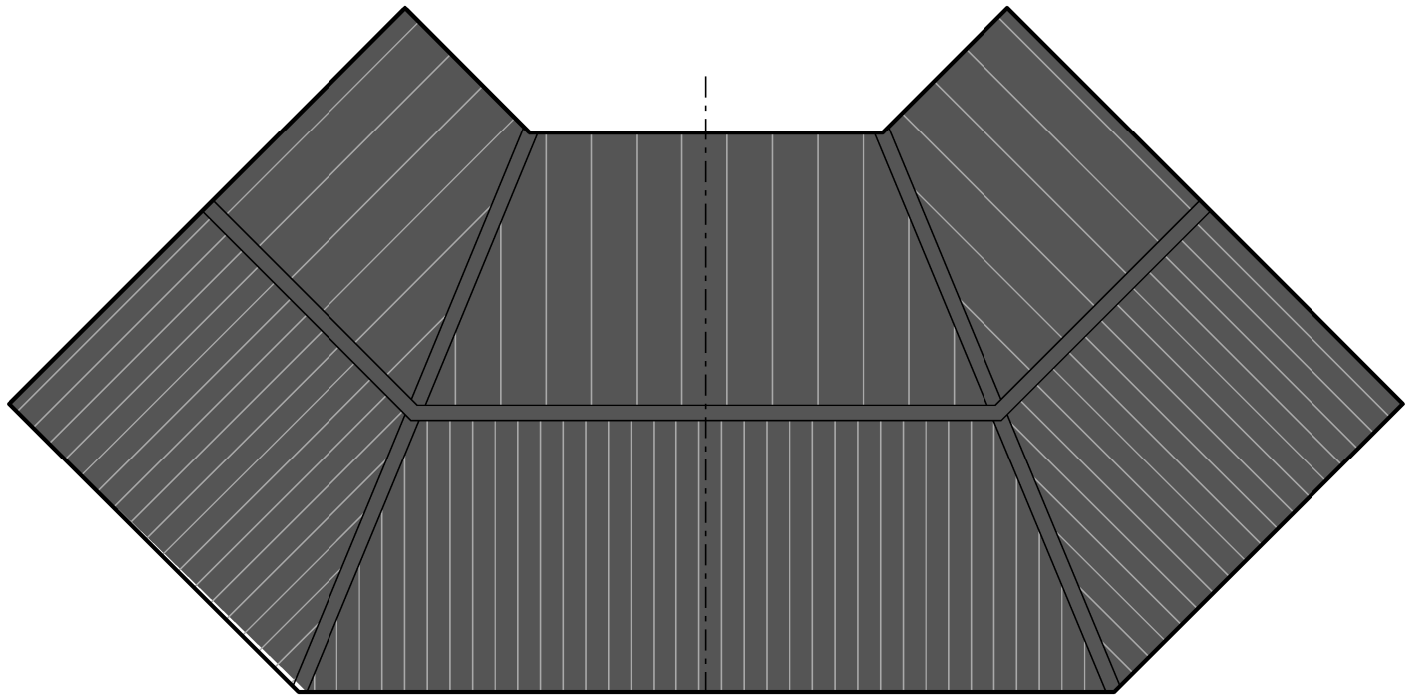


Roof
Plot 34

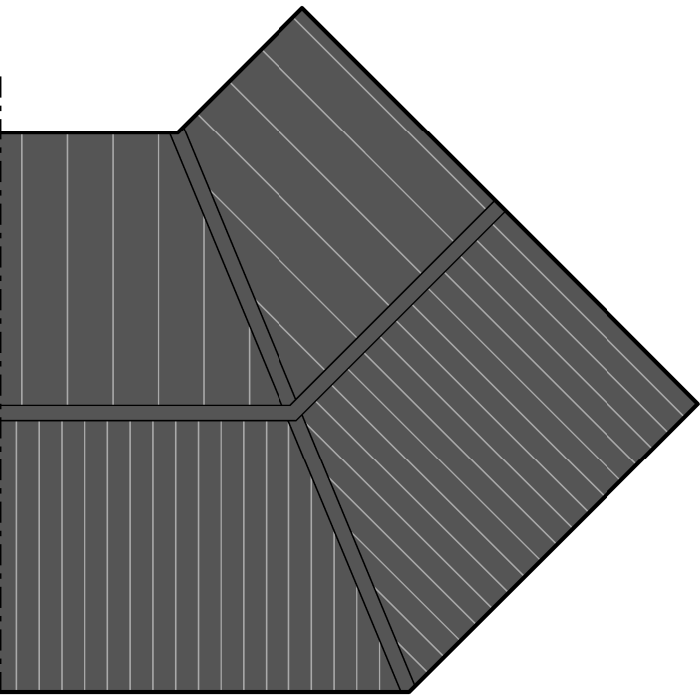

Roof
Plot 33

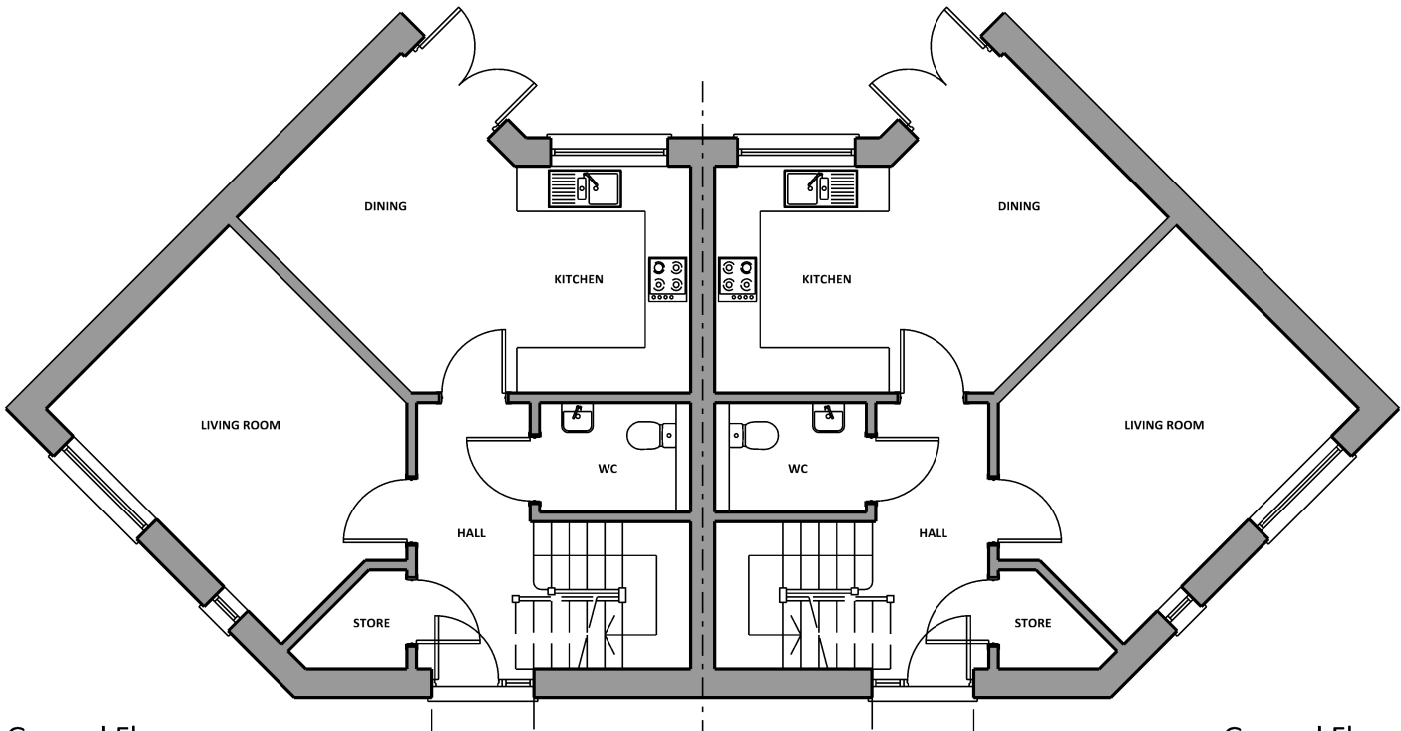

Ground Floor
Plot 34
3 Bed 5 Person
GF GIA: 45.69sqm
Total GIA: 93.57sqm
Private

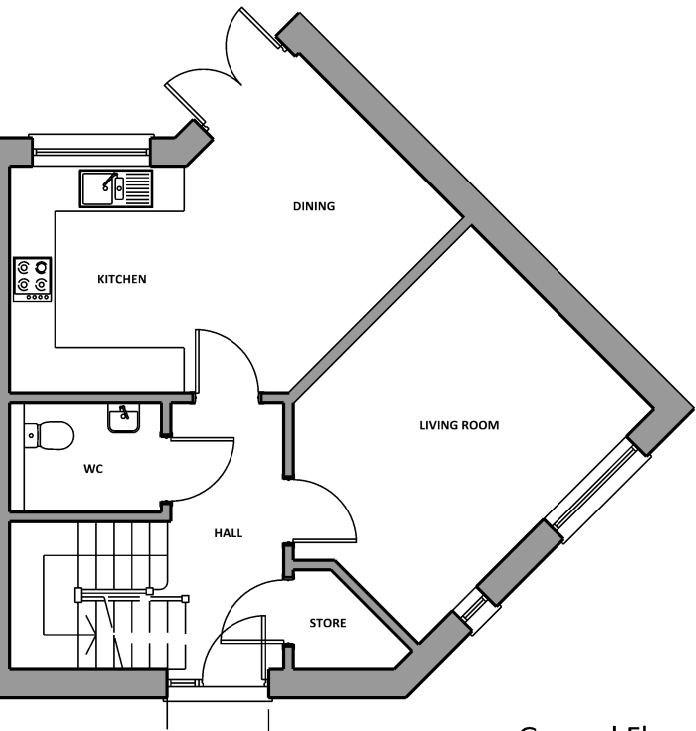

Ground Floor
Plot 33
3 Bed 5 Person
GF GIA: 45.69sqm
Total GIA: 93.57sqm
Private



Brook Lane Masterplan

Drawing title										Amendments	
Plots 33 to 34 - Plans											
Type: P-3H-6											
Drawing No.										Revision	
3670-BRK-SRA-XX-XX-DR-A-04-260										P02	
Project No.	Location	Originator	Volume	Level	File Type	Disc	System	Number		Date	Reason for Issue
JA		AB								22/01/2021	PLANNING
Drawn by	Checked by	Approved by	A3 Scale		Date		Reason for Issue				
JA	AB	AB	1:100								

SRA | ARCHITECTS

Station House Ashley Avenue Bath BA1 3DS | 01225 827444 | www.sra-architects.co.uk
© (UK 2021) SRA Architects LLP. Responsibility is not accepted for errors made by others in scaling from this drawing.