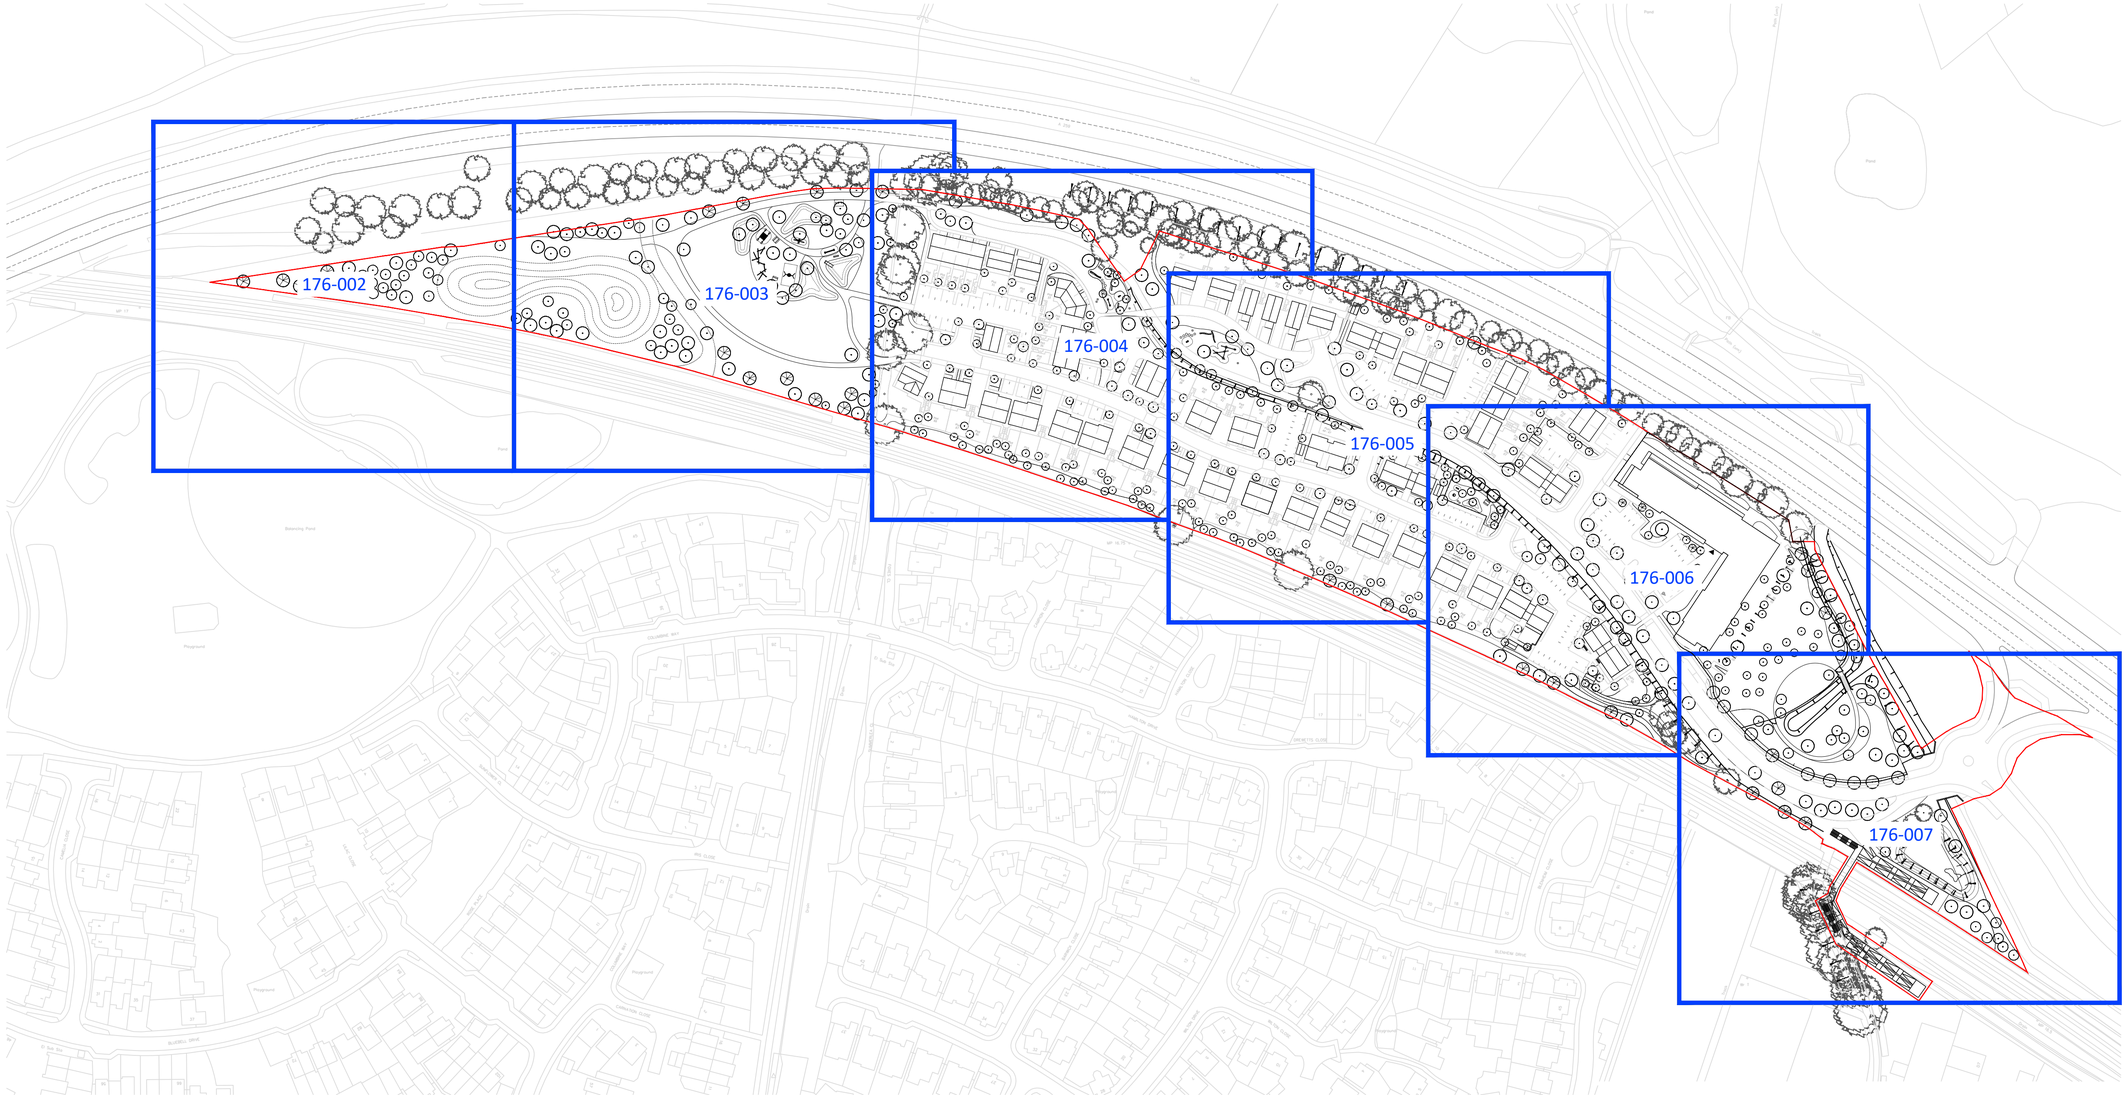

Rev	Note	Date
A	For Comment	22.01.2021
P1	For Planning	27.01.2021

GREENHALGH

Landscape Architecture

Brook Lane
Rustington

Location Plan for
Landscape Plans

176-001 P1

Date	08.01.2021	Drawn by	WP/JM
Scale	NTS@A1	Checked by	IG

ARUN DISTRICT COUNCIL A/26/21/RES