For continuation refer to drawing 176-204

For continuation refer to drawing 176-204

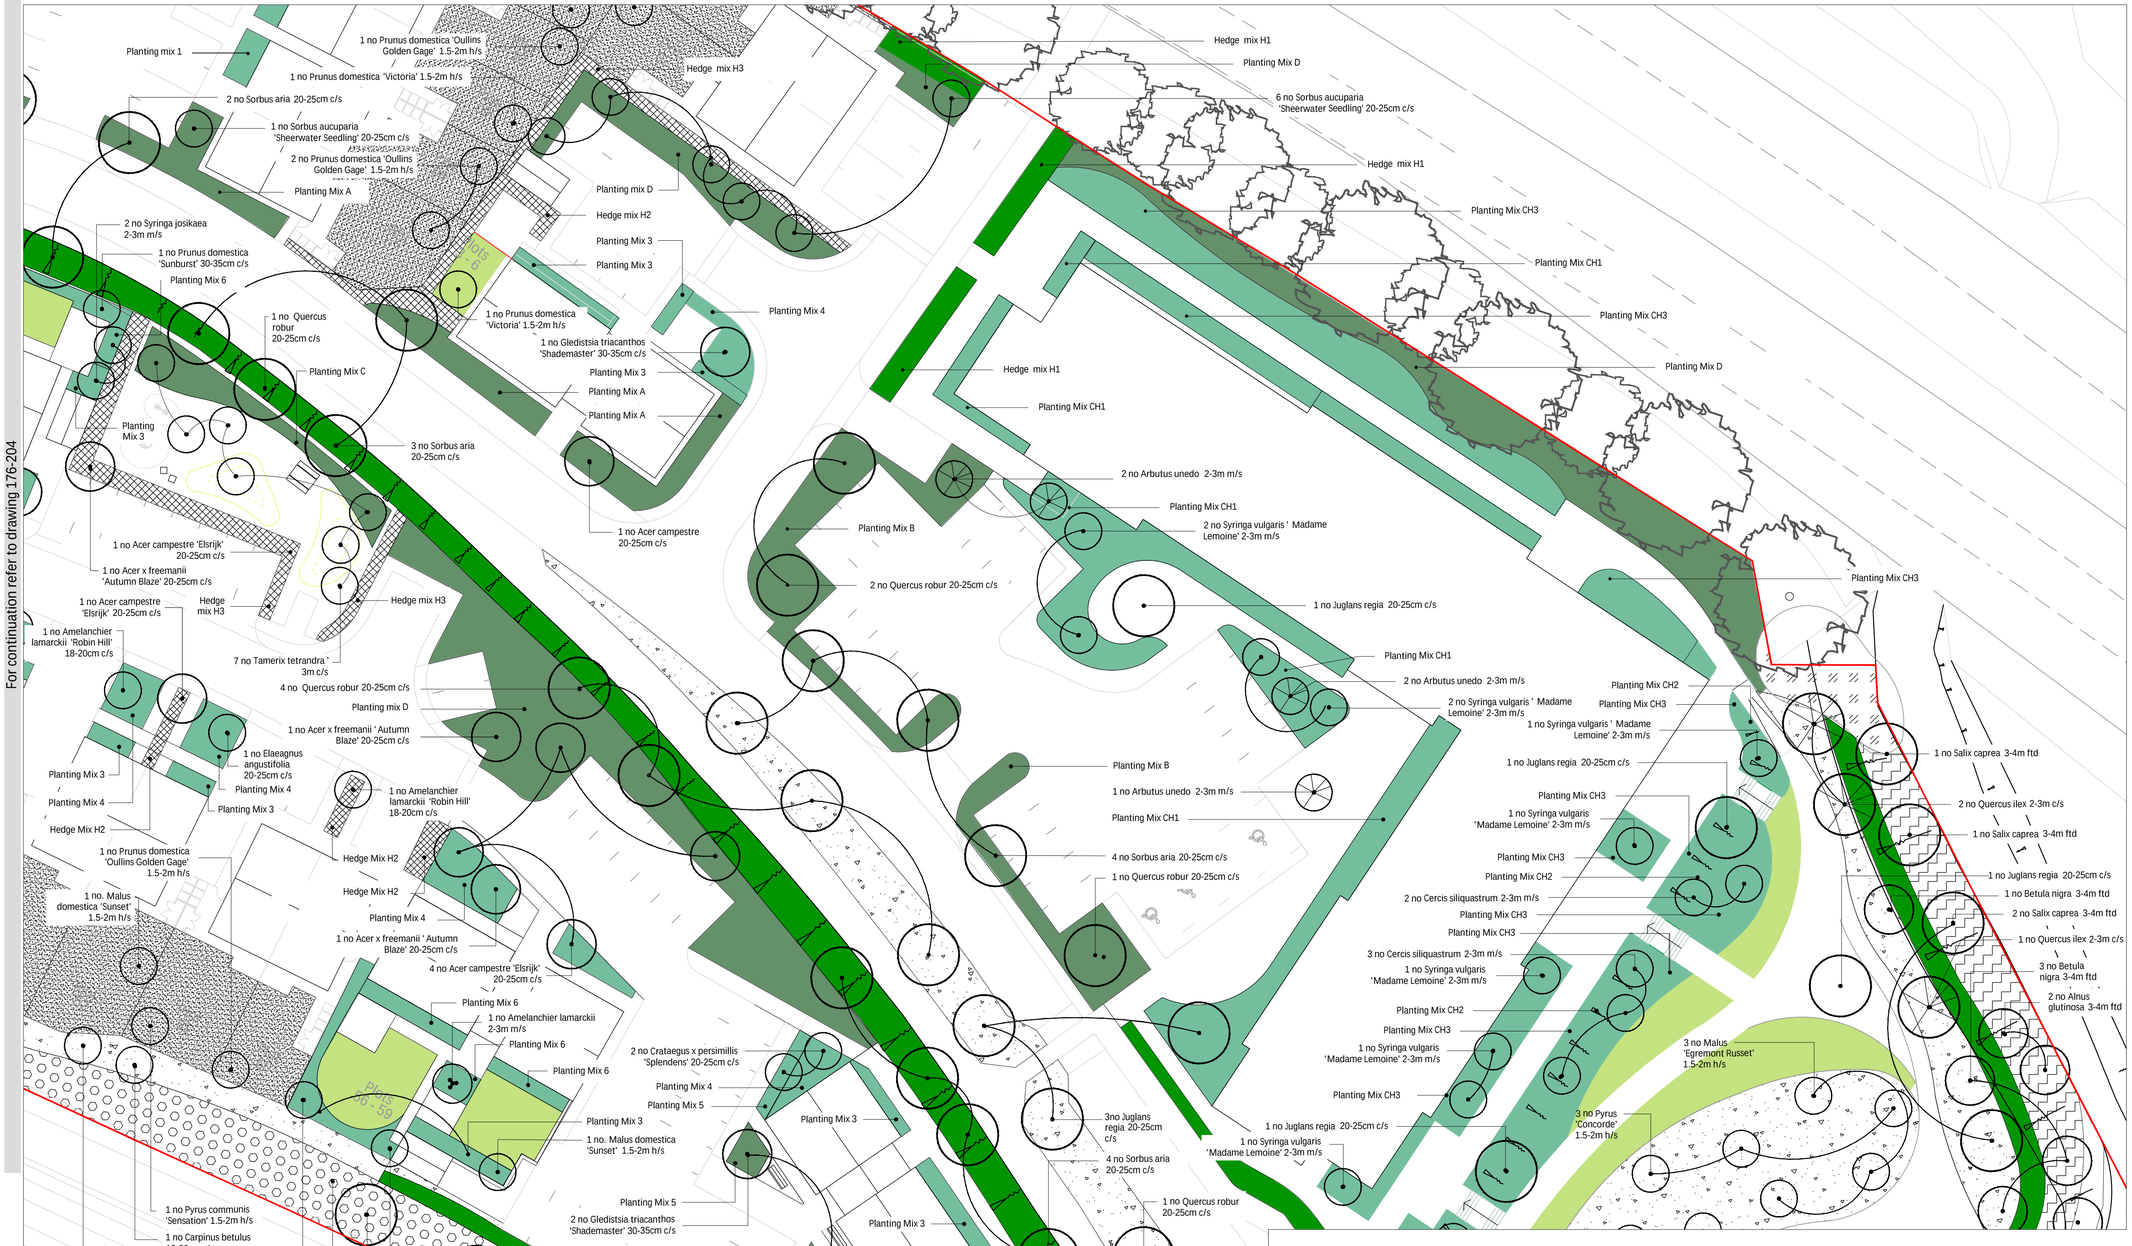

For continuation refer to drawing 176-206

For continuation refer to drawing 176-206

DRAWING LOCATION PLAN

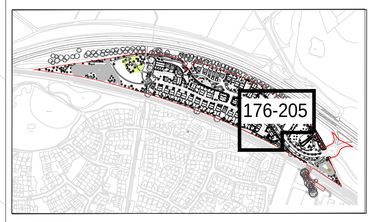

KEY:

- Application boundary
- Existing trees
- Existing vegetation including existing tree groups

Refer to plant schedule 176-SCH-001_P1 for full details and plant specifications for the following:

- Proposed Trees (deciduous / evergreen)
- Native Structure Planting
- Wet Woodland Structure Planting
- Native Hedge Planting Hedge mix: H1
- Ornamental Hedge Planting Hedge mixes: H2 & H3
- Infrastructure Landscape Planting mixes: A - D
- Private Plot Planting Mixes: 1-6
- Amenity Grass Seed Germinal Amenity A4 similar equal and approved
- Turf Rowlawn Medallion or similar equal and approved
- Meadow Grass Seed Emorsgate EM3 special general purpose meadow mixture, or similar equal and approved
- Pond planting Mix P1
- Pond planting Mix P2
- Pond planting Mix P3

N

0m 5m 10m 20m

Rev	Note	Date
P1	For Planning	27.01.21

Greenhalgh

Landscape Architecture

Brook Lane Rustington

Planting Plan

176-205 P1

Date	08.01.2021	Drawn by	WP/JM
Scale	1:250@A1	Checked by	IG

ARUN DISTRICT COUNCIL A/26/21/RES