


Default specification for protective barrier

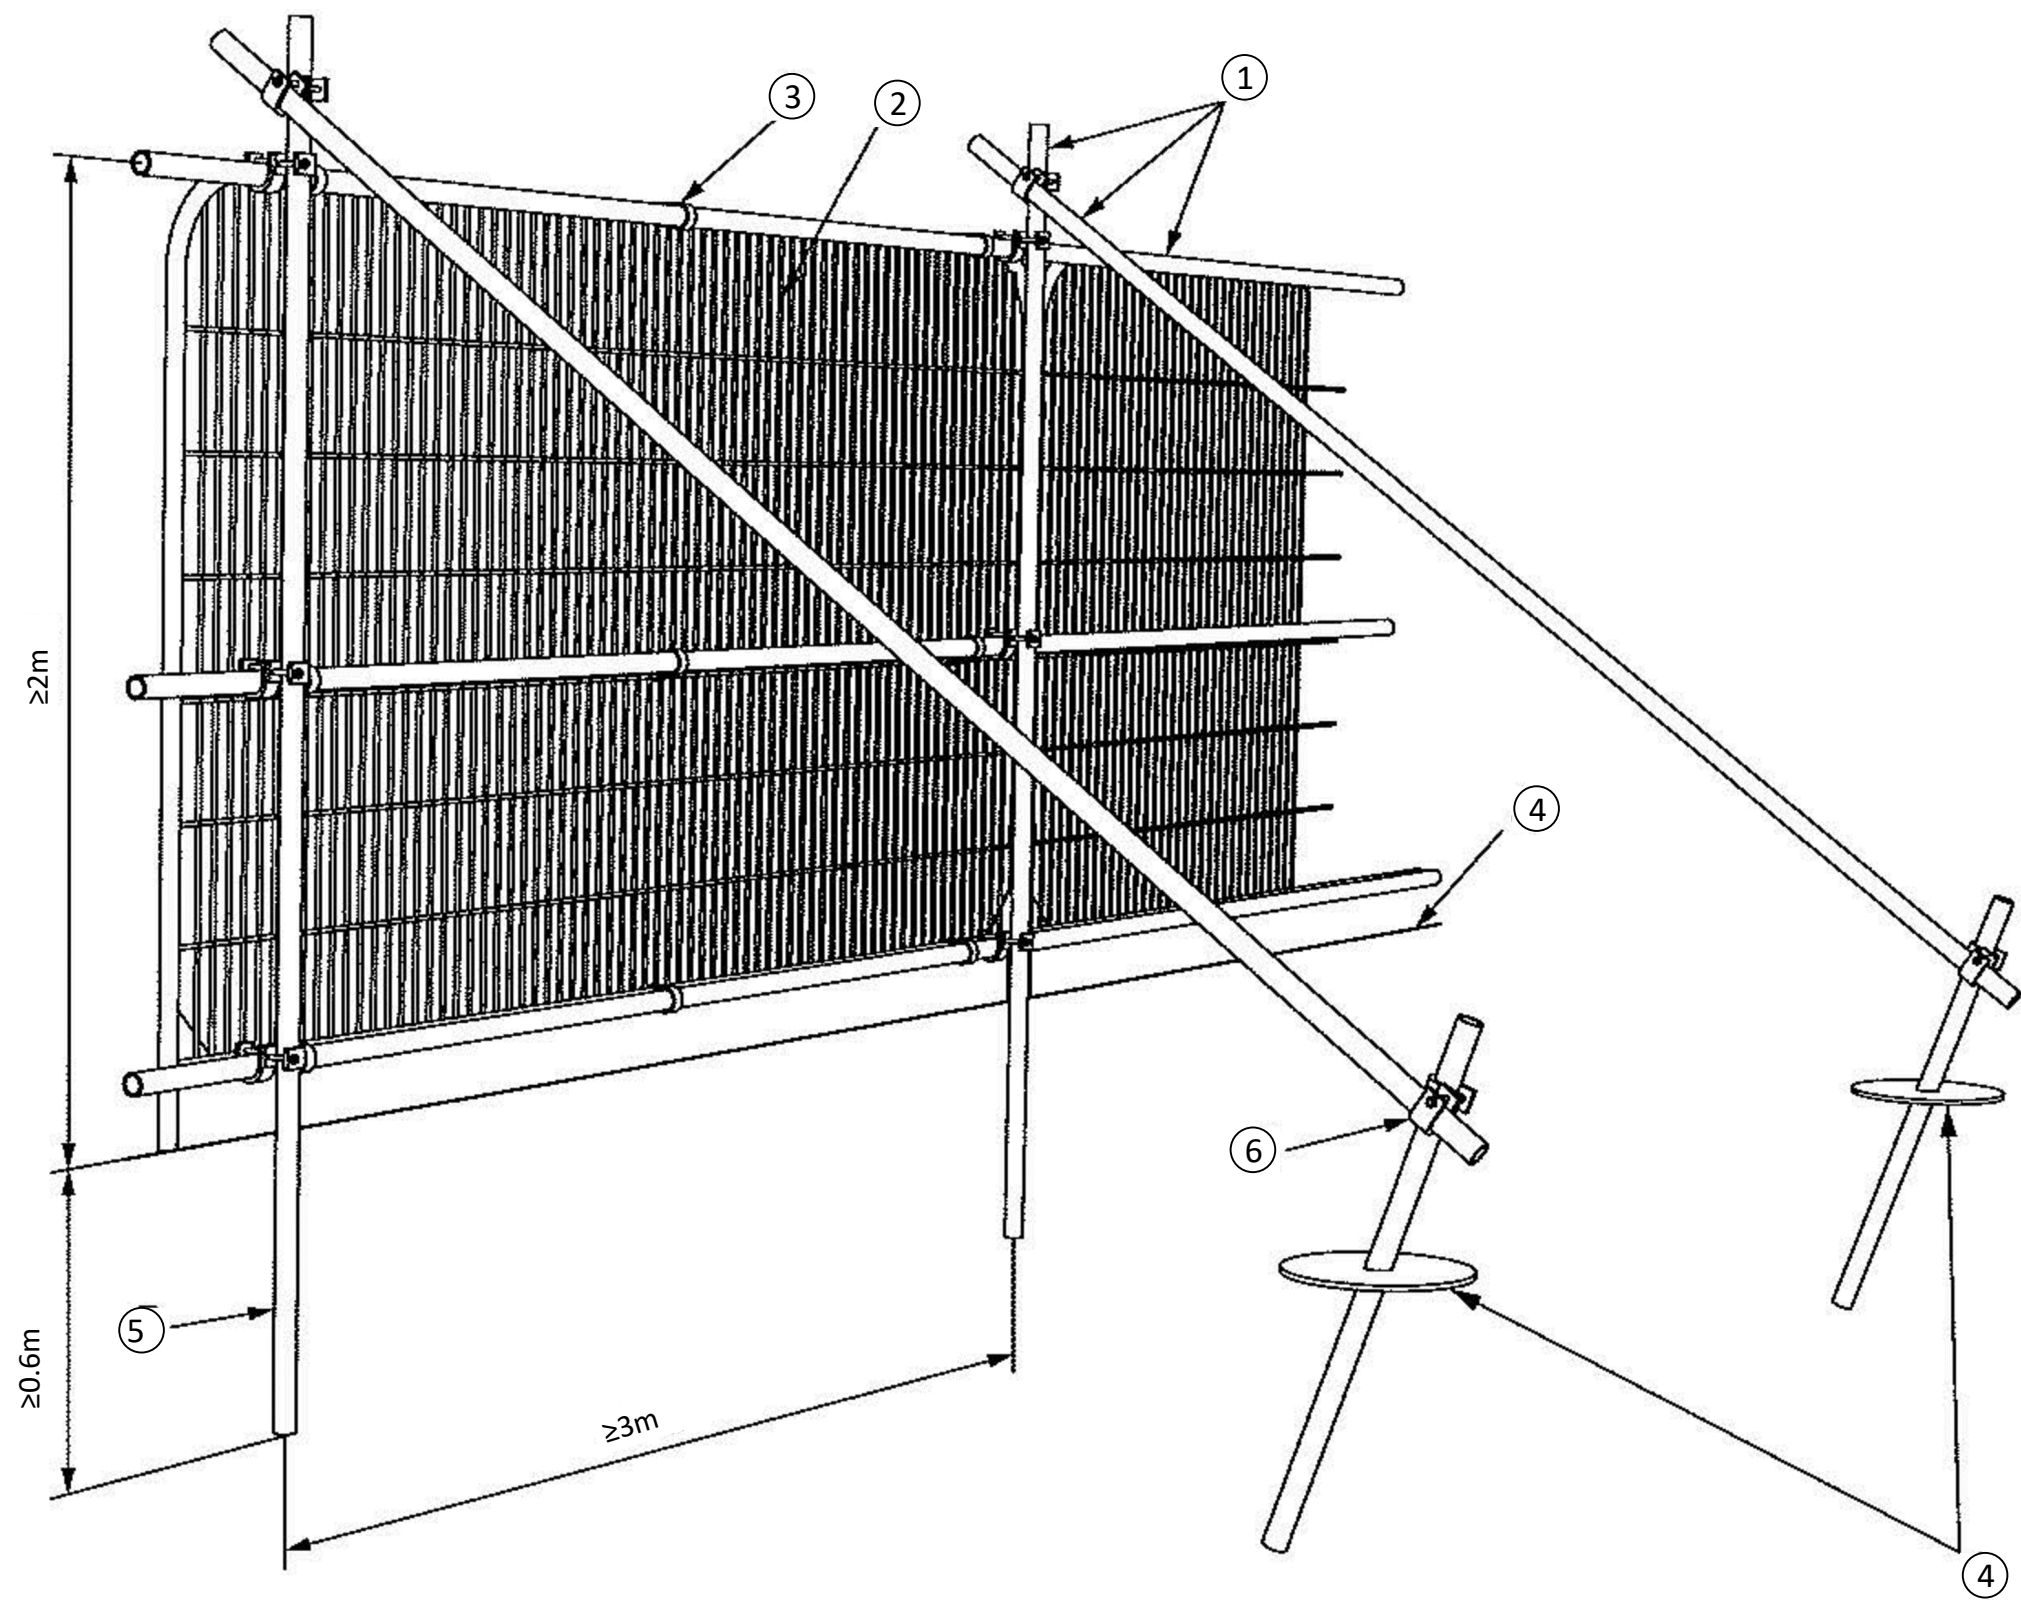

KEY

- 1. Standard scaffold poles
- 2. Heavy gauge 2m tall galvanised tube and welded mesh infill panels
- 3. Panels secured to uprights and corss-members with wire ties
- 4. Ground level
- 5. Uprights driven into the ground until secure (minimum depth 0.6m)
- 6. Standard scaffold clamps

NOTE:

Tree protective fencing to be used to protect existing trees, including trees around the site boundary.

Refer to arboricultural consultants report, drawings and specification for further detail and position.

Rev	Note	Date
A	For Comment	25.01.2021
P1	For Planning	27.01.2021

GREENHALGH
Landscape Architecture

Brook Lane
Rustington

Tree Protective Fencing Detail
176-406 P1

Date 25.01.2021
Scale nts