



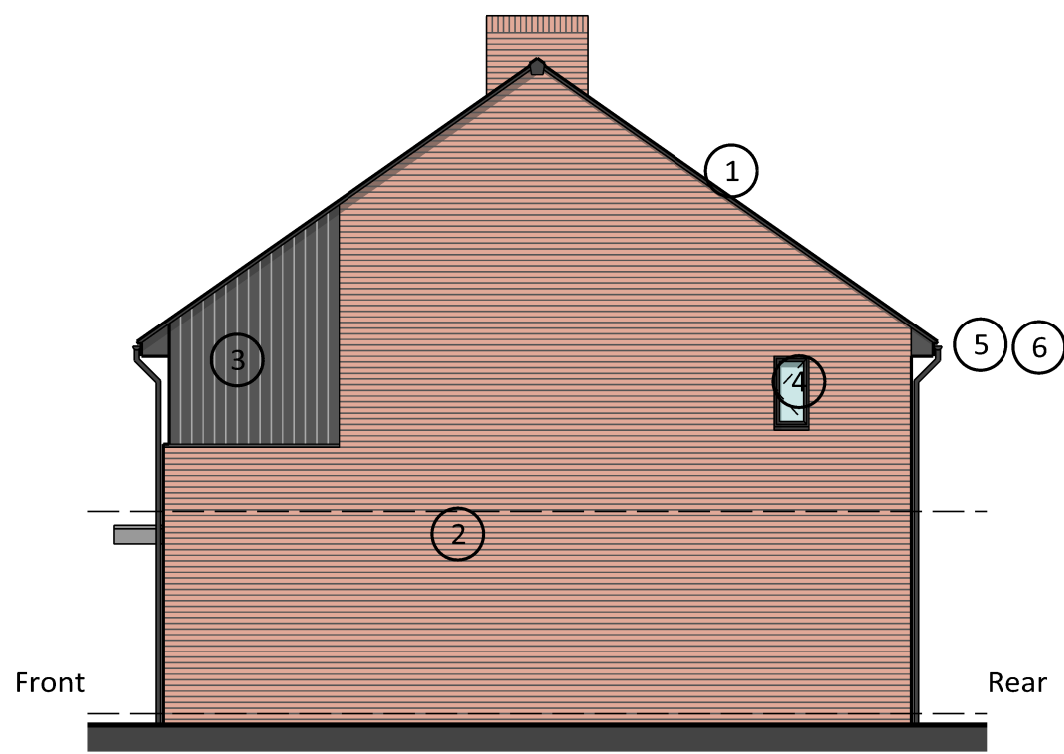

- Material Key**
- ① Fibre Cement Roof Tile
 - ② Red Brick
 - ③ Stained Timber Cladding
 - ④ Dark Framed Windows and Doors
 - ⑤ Dark Gutters and Rainwater Pipes
 - ⑥ Stained Timber Facias and Soffits

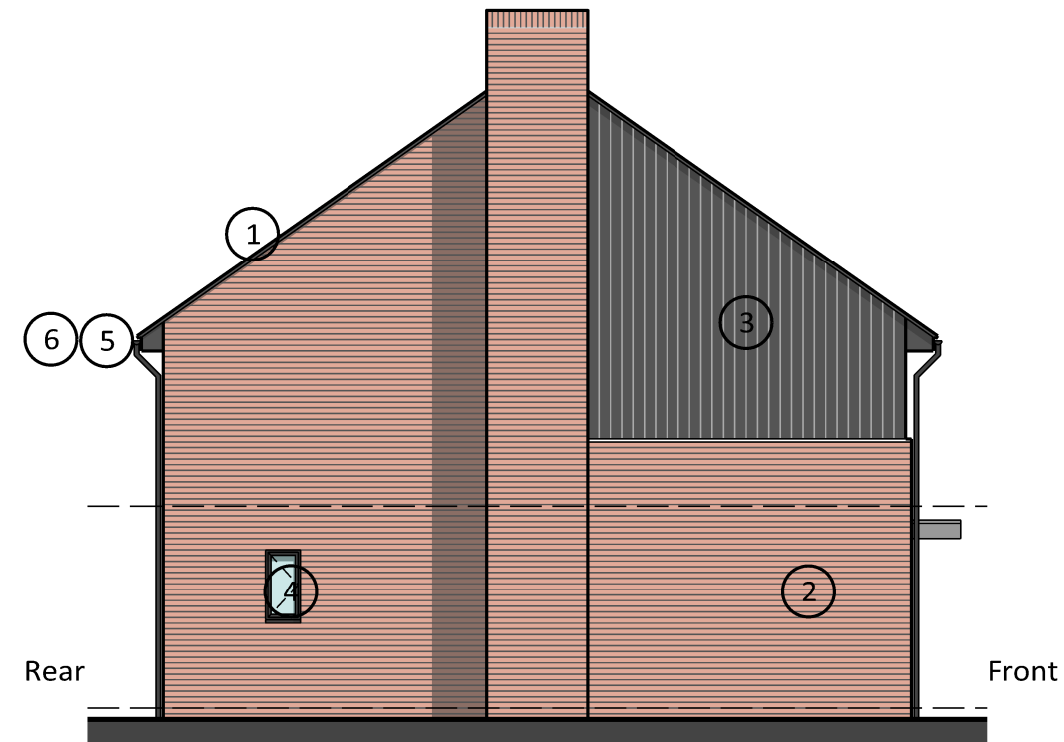

Brook Lane Masterplan

Drawing title
Plots 35-36-37 - Elevations
Type: P-2H-1

Drawing No.
3670-BRK-SRA-XX-XX-DR-A-05-265

Project No. Location Originator Volume Level File Type Disc System Number

Drawn by JA Checked by AB Approved by AB A3 Scale 1:100

Date 22/01/2021 Reason for Issue PLANNING

Amendments

Revision
P03

SRA | ARCHITECTS

Station House Ashley Avenue Bath BA1 3DS | 01225 827444 | www.sra-architects.co.uk
© (UK 2021) SRA Architects LLP. Responsibility is not accepted for errors made by others in scaling from this drawing.