
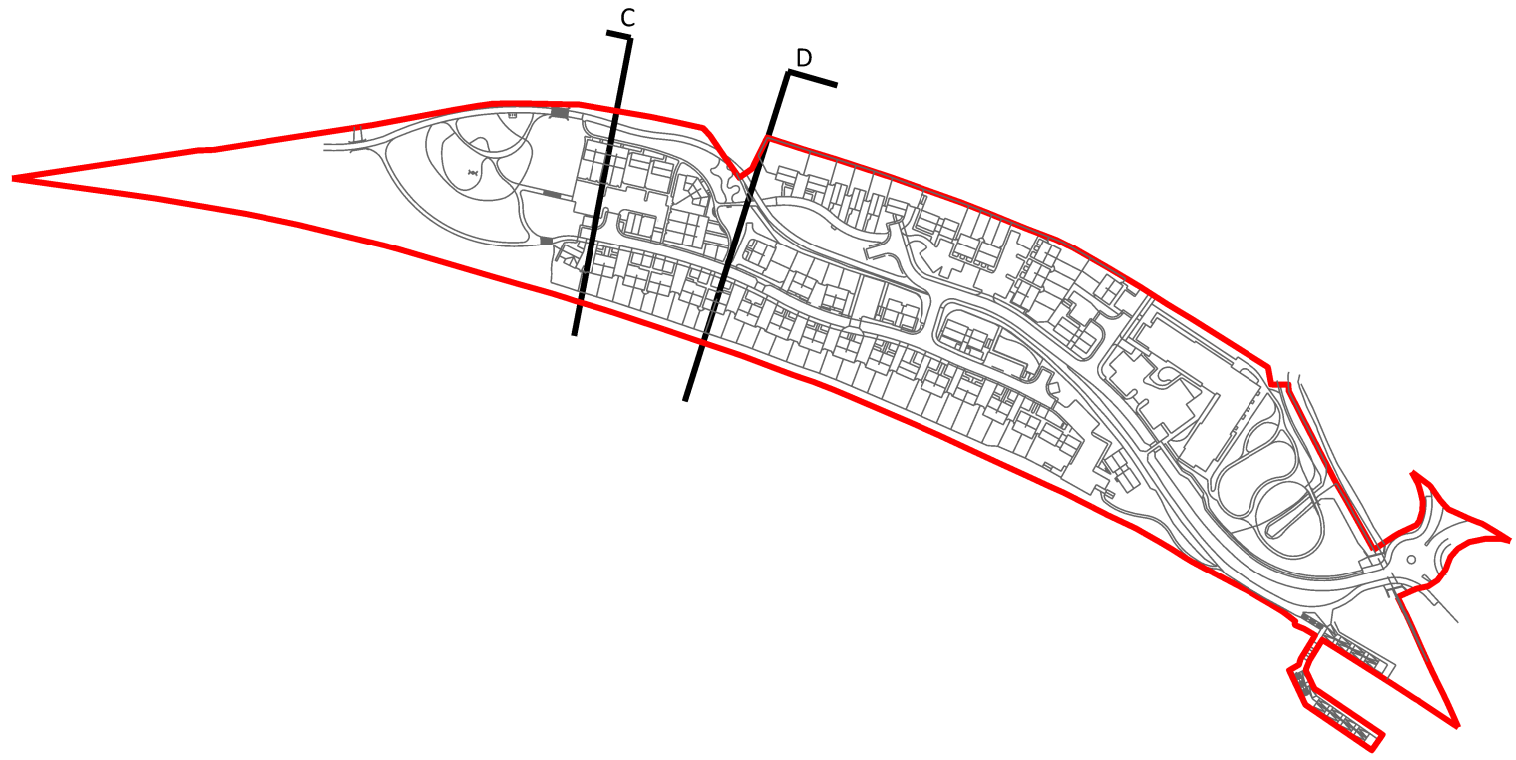


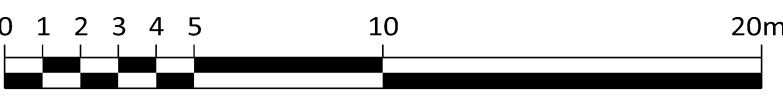

Brook Lane Masterplan

Drawing title Proposed Site Sections/ Elevations CC & DD								Amendments	
Drawing No. 3670-BRK-SRA-XX-XX-DR-A-04-081								Revision P02	
Project No.	Location	Originator	Volume	Level	File Type	Disc	System	Number	
Drawn by GD	Checked by GD	Approved by AB	A1 Scale 1:200		Date 25/06/2021	Reason for Issue PLANNING			

SRA | ARCHITECTS