
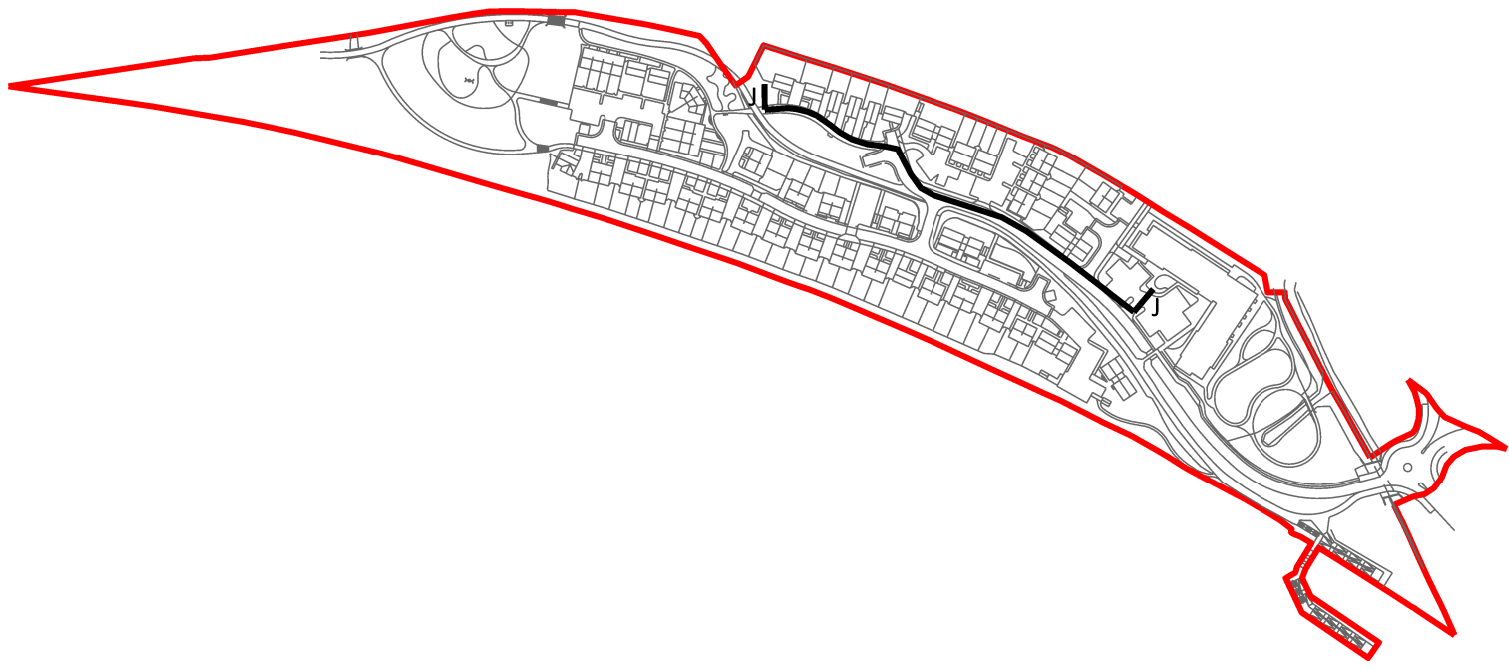


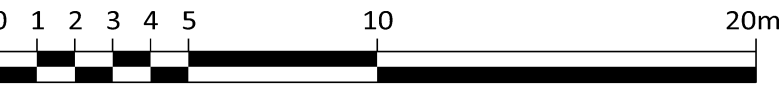

Brook Lane Masterplan

Drawing title		Amendments	
Proposed Site Section/ Elevation JJ			
Drawing No.		Revision	
3670-BRK-SRA-XX-XX-DR-A-04-084		P02	
Project No.	Location	Originator	Volume
Disc	System	Number	
Drawn by	Checked by	Approved by	A1 Scale
GD	GD	AB	1:200
Date	Reason for Issue		
25/06/2021	PLANNING		

SRA | ARCHITECTS

Station House Ashley Avenue Bath BA1 3DS | 01225 827444 | www.sra-architects.co.uk
© (UK 2021) SRA Architects LLP. Responsibility is not accepted for errors made by others in scaling from this drawing.