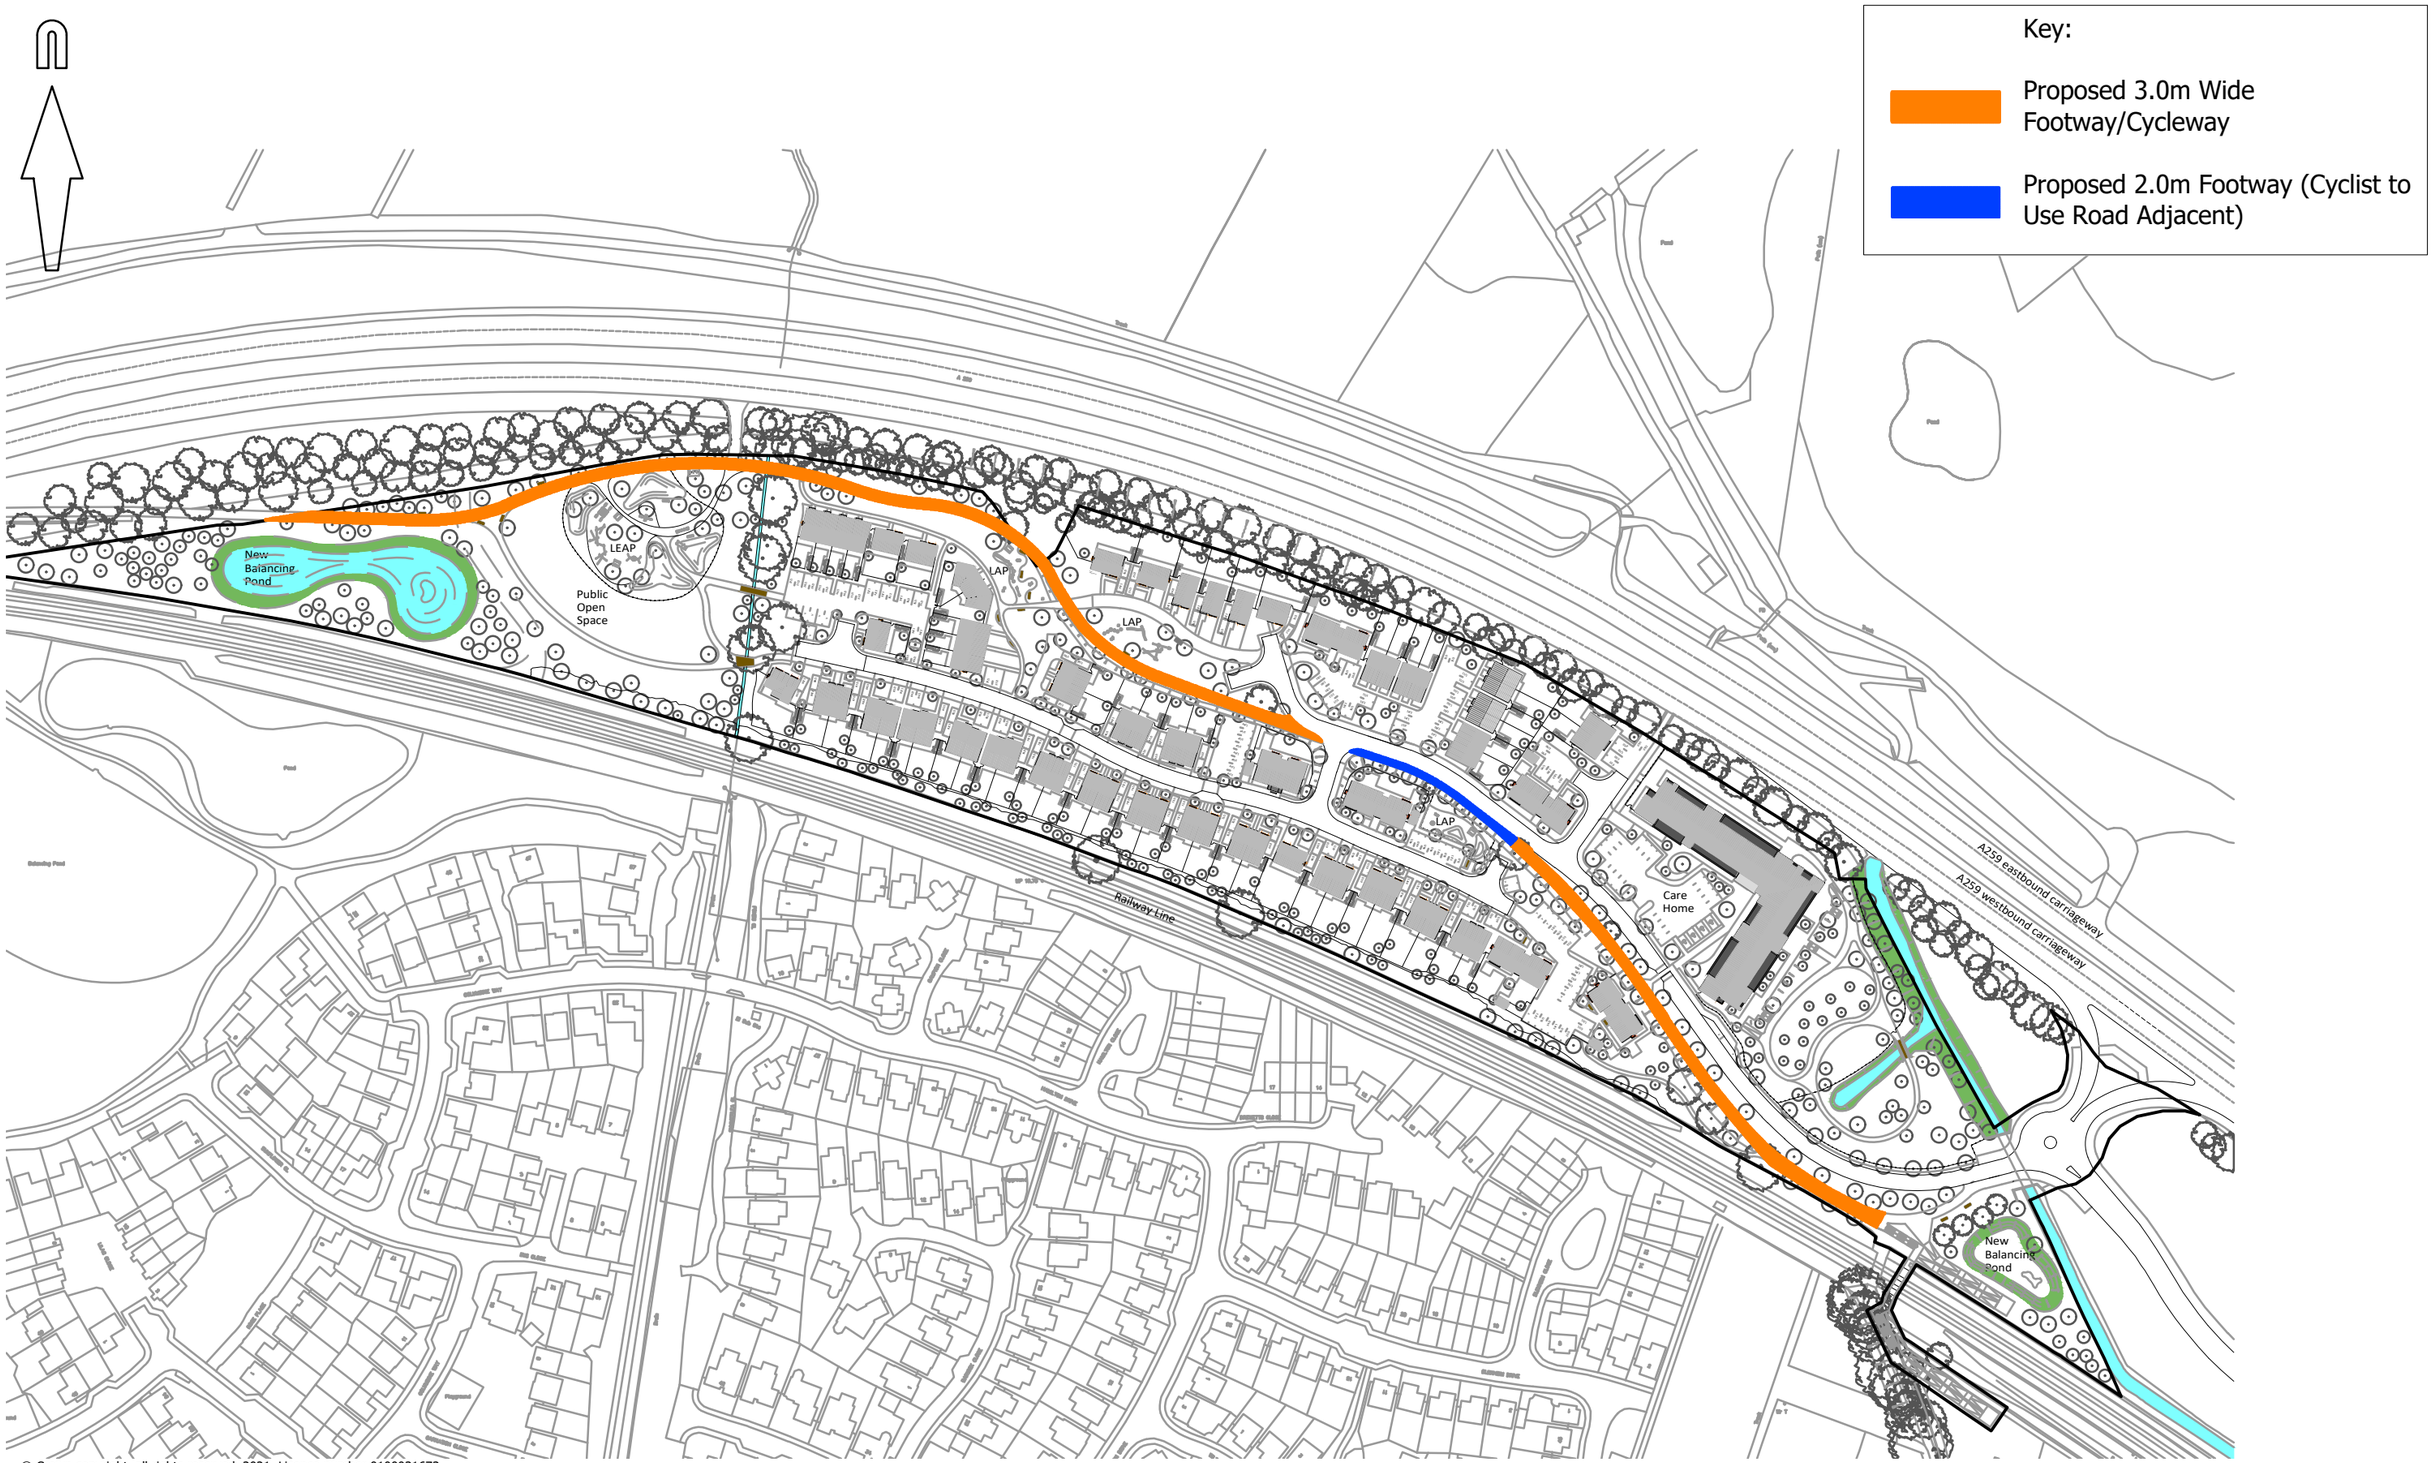

© Crown copyright, all rights reserved. 2021. Licence number 0100031673.

mayer brown

Mayer Brown Limited
Lion House Oriental Road Woking Surrey GU22 8AR
Telephone 01483 750 508 Fax 01483 750 437
wokingoffice@mayerbrown.co.uk www.mayerbrown.co.uk

client	title	scale	drawn by	checked by
STORE PROPERTY INVESTMENTS LTD	PEDESTRIAN RIGHT OF WAY	NTS @ A3	OAN	OAN
project		date	cad file	suitability / rev.
PROPOSED RESIDENTIAL DEVELOPMENT, BROOK LANE, RUSTINGTON		SEPTEMBER 2021	01.DWG	
		drawing number		
		SRARUST(BROOKLN).1/01		

ARUN DISTRICT COUNCIL A/26/21/RES