


Key:

Existing ProW Route to be Retained

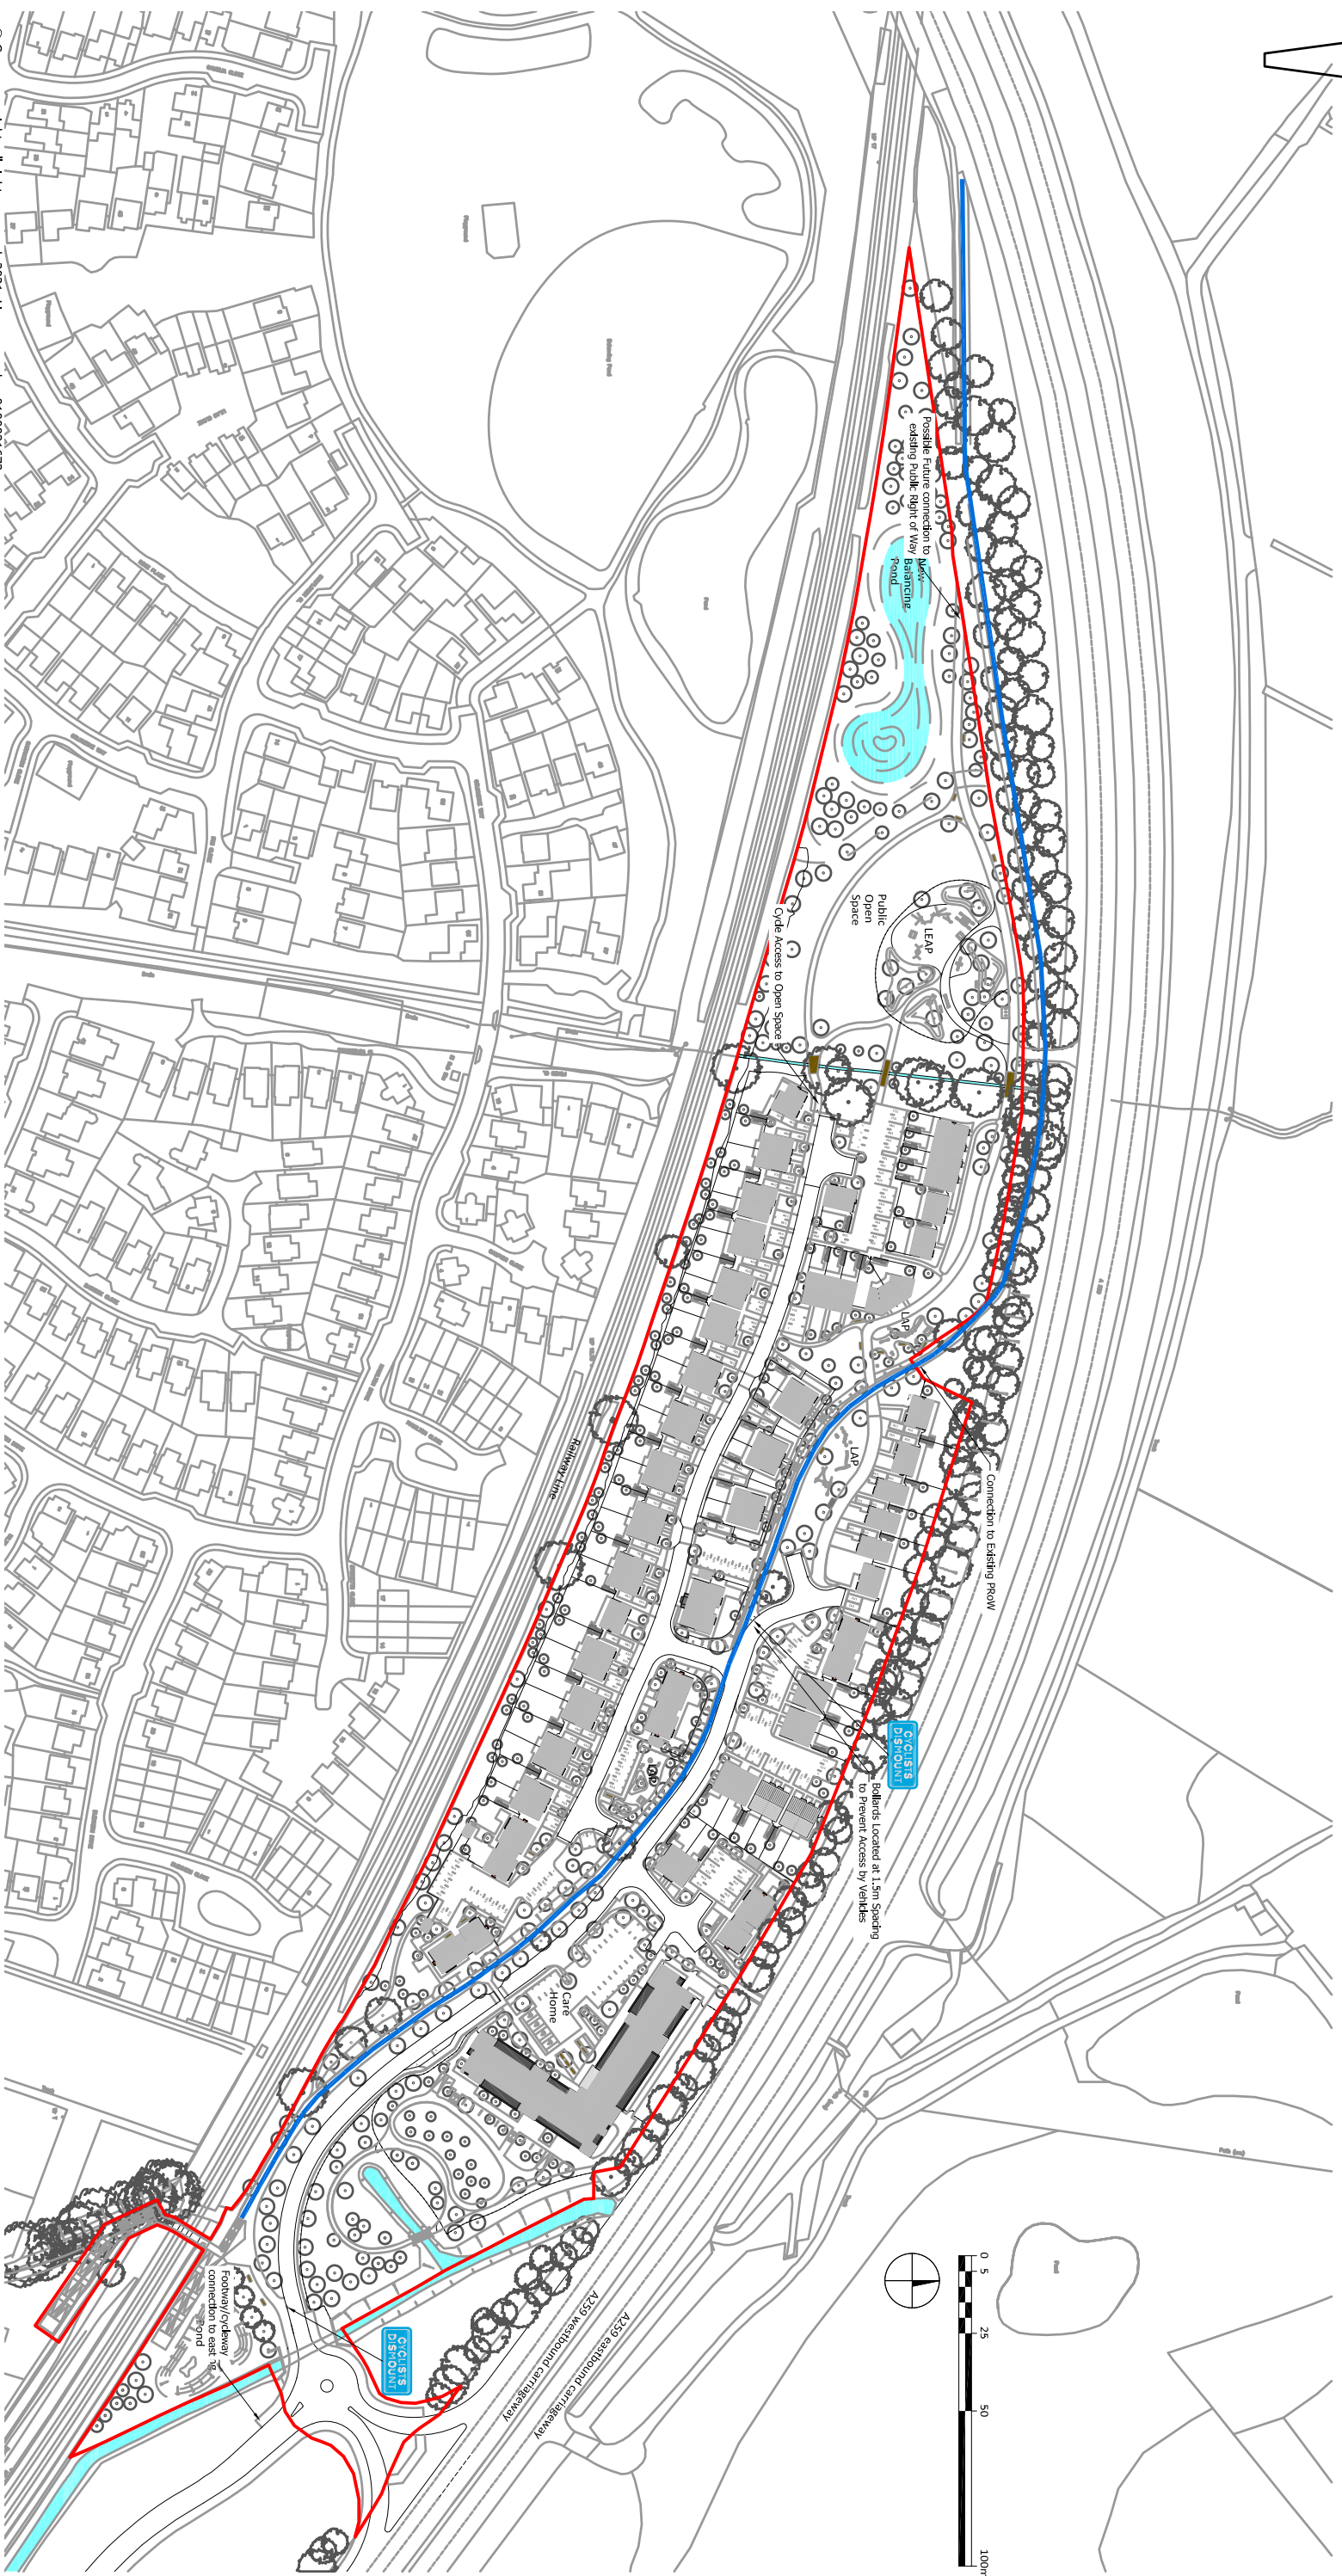

Mayer Brown Limited
Lion House Oriental Road Woking Surrey GU22 8AR
Telephone 01483 750 508 Fax 01483 750 437
wokingoffice@mayerbrown.co.uk www.mayerbrown.co.uk

© Crown copyright, all rights reserved. 2021. Licence number 0100031673.

client

STORE PROPERTY INVESTMENTS LTD

project

PROPOSED RESIDENTIAL DEVELOPMENT, BROOK
LANE, RUSTINGTON

title

PROPOSED SITE LAYOUT

scale

NTS @ A3

drawn by

OAN

checked by

AP

cad file

OCTOBER 2021

suitability

—

○

drawing number

SPARUST(BROOKLN).1/02