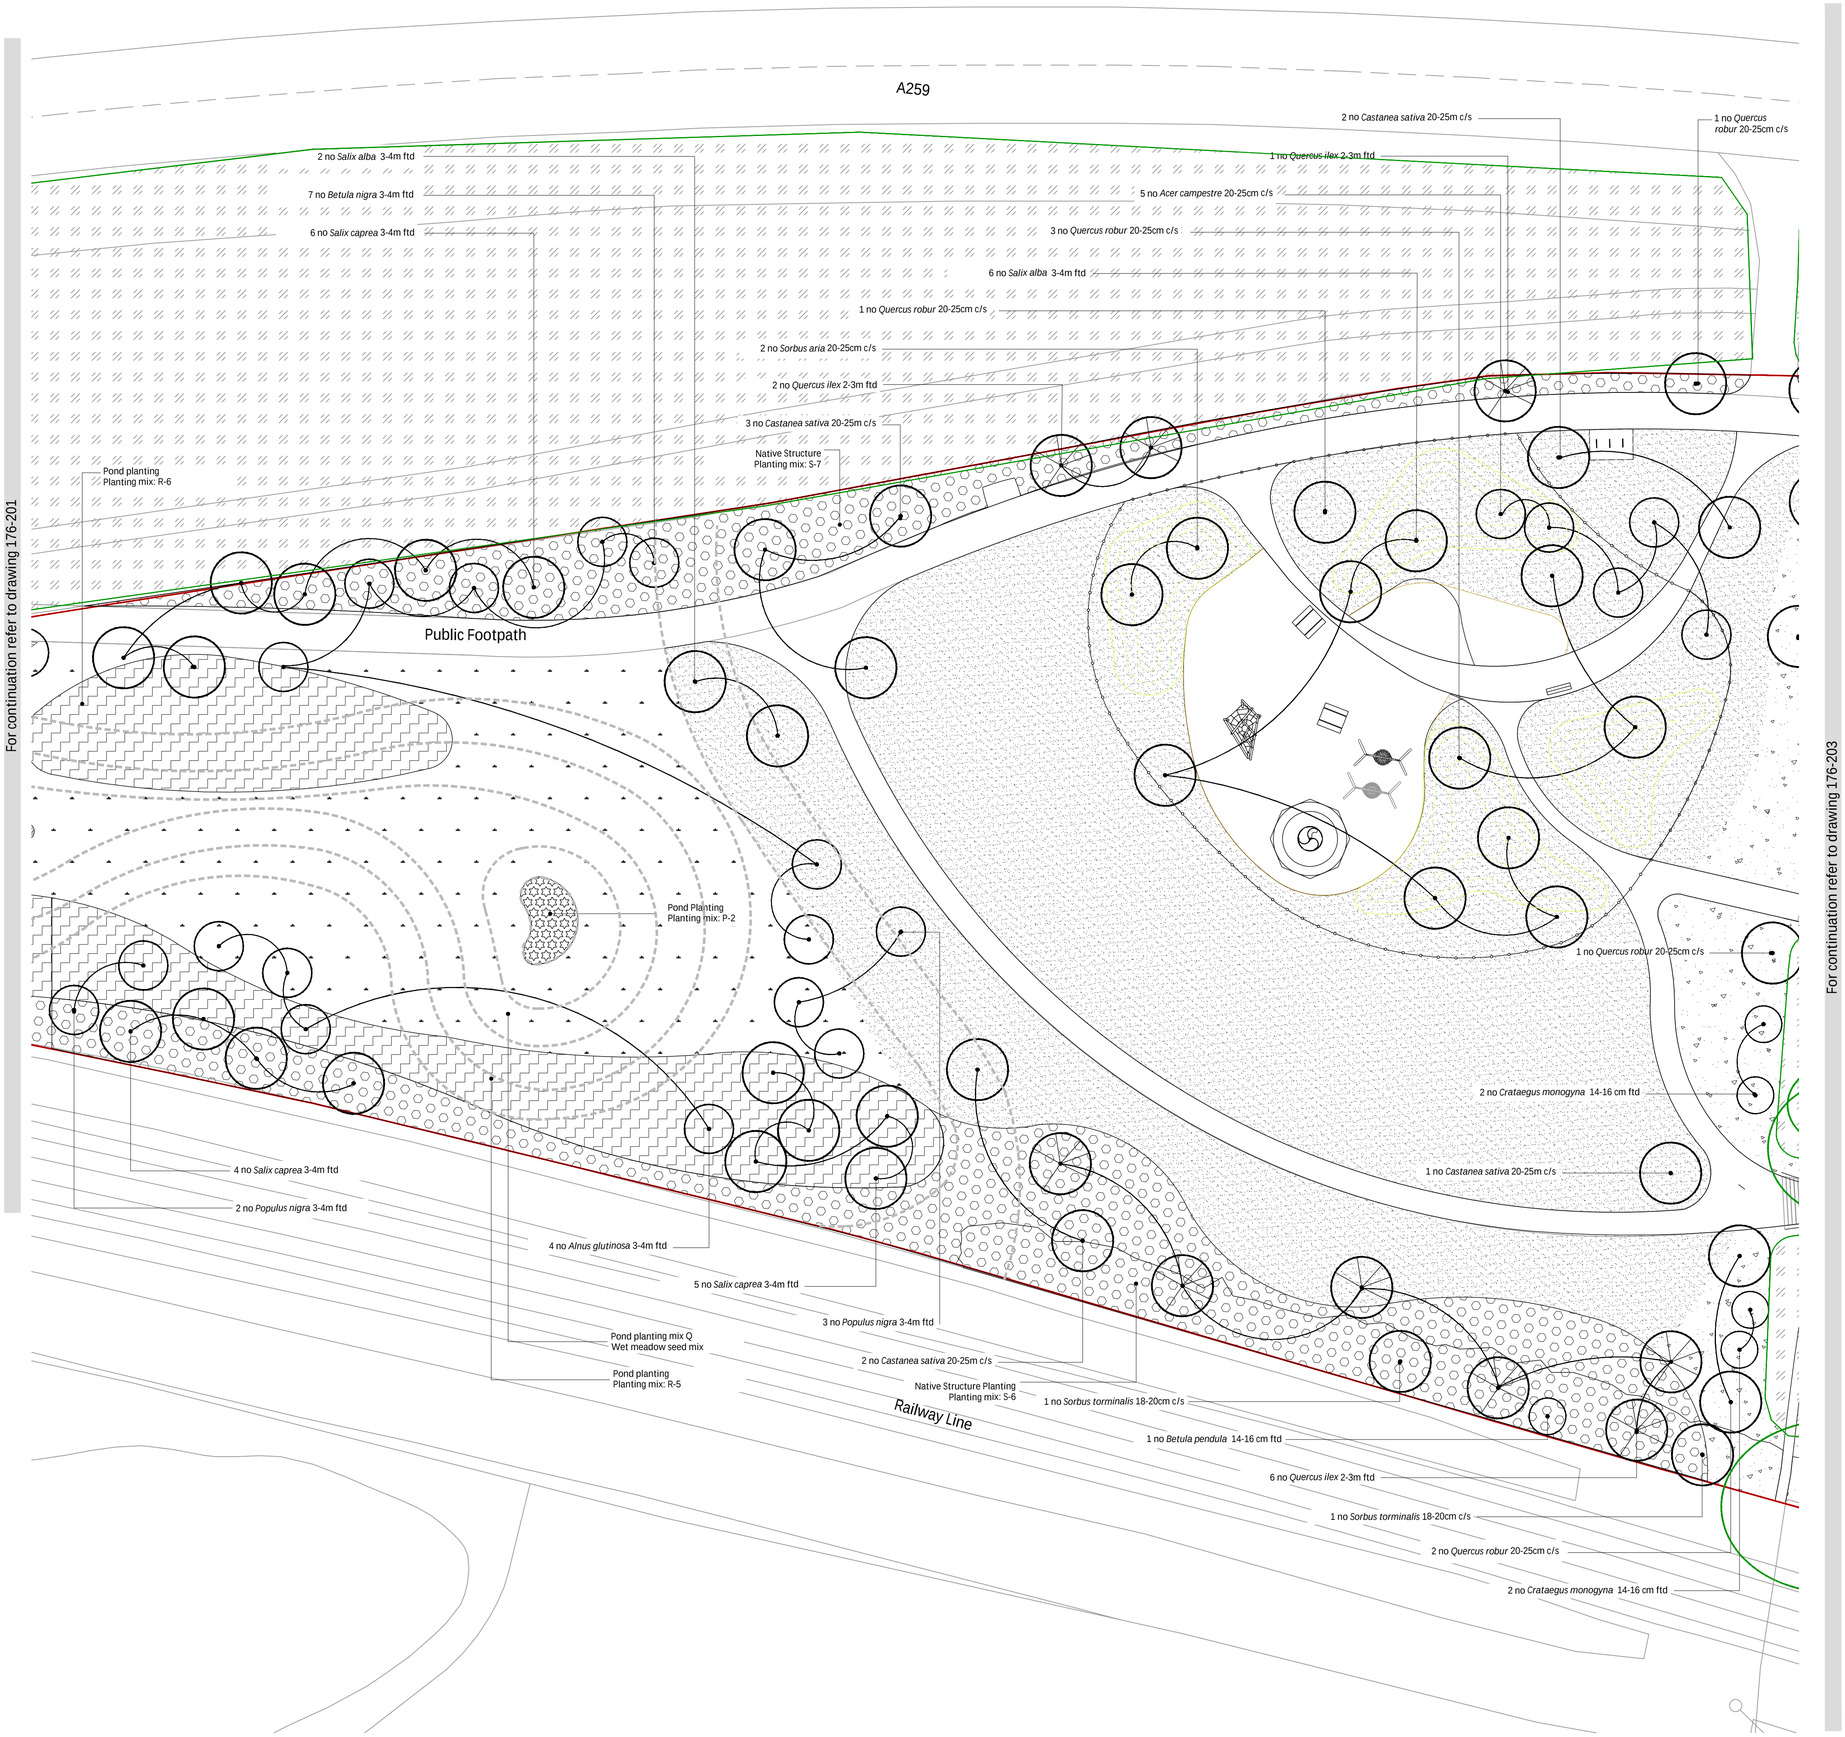

DRAWING LOCATION PLAN

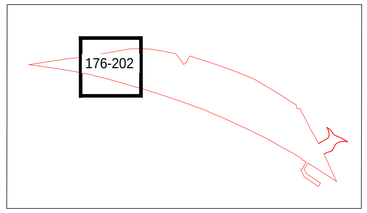

KEY:

- Application boundary
- Existing trees
- Existing vegetation including existing tree groups

Refer to plant schedule 176-SCH-001_P2 for full details, plant specifications and plant numbers for the for the following:

- Proposed Trees (deciduous / evergreen)
- Native Structure Planting Planting mixes: S-1 to S-8
- Wet Woodland Structure Planting Planting mixes: T-1 to T-3
- Turf Rowlawn Medallion or similar equal and approved
- Amenity Grass Seed Germinal Amenity A4 similar equal and approved
- Meadow Grass Seed Emorsgate EM3 special general purpose meadow mixture, or similar equal and approved
- Pond planting Planting mixes: P-1 to P-3
- Pond planting: mix Q Wet meadow seed mix
- Pond planting Planting mixes: R-1 to R-7

0m 5m 10m 20m

Rev	Note	Date
P1	For Planning	29.01.21
P2	For Planning	23.06.21
P3	For Planning	01.07.21
P4	For Planning	20.10.21

Greenhalgh

Landscape Architecture

Brook Lane
Rustington

Planting Plan

176-202 P4

Date	08.01.2021	Drawn by	WP/JM
Scale	1:250@A1	Checked by	IG

ARUN DISTRICT COUNCIL A/26/21/RES