





- Legend**
- Site Boundary
  - Existing Trees to be removed
  - Existing Trees
  - New Trees
  - Bins & Cycle store provision

Drawing to be read in conjunction with Landscape Architects information.

**Schedule**

|             |      |
|-------------|------|
| 1 Bed Flat  | x 10 |
| 2 Bed Flat  | x 14 |
| 2 Bed House | x 30 |
| 3 Bed House | x 35 |
| 4 Bed House | x 1  |
| Total 90    |      |

72 Bed Residential Nursing Dementia Care Home

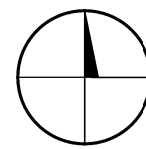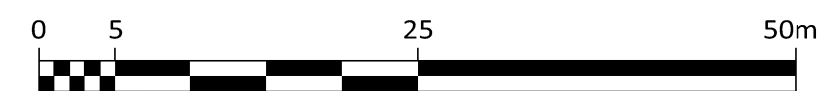

## Brook Lane Masterplan

Drawing title  
Housing Plan

Amendments

Drawing No.  
**3670-BRK-SRA-XX-XX-DR-A-04-020**

Revision  
**P07**

Project No. Location Originator Volume Level File Type Disc System Number  
Drawn by GD Checked by GD Approved by AB A1 Scale 1:500

Date 21/10/2021 Reason for Issue PLANNING

# SRA | ARCHITECTS

Station House Ashley Avenue Bath BA1 3DS | 01225 827444 | [www.sra-architects.co.uk](http://www.sra-architects.co.uk)  
© (UK 2021) SRA Architects LLP. Responsibility is not accepted for errors made by others in scaling from this drawing.