



Key:




Existing PRoW Route to be Retained for Use by Pedestrians



Areas Suitable for Cycling

0 5 25 50 100m

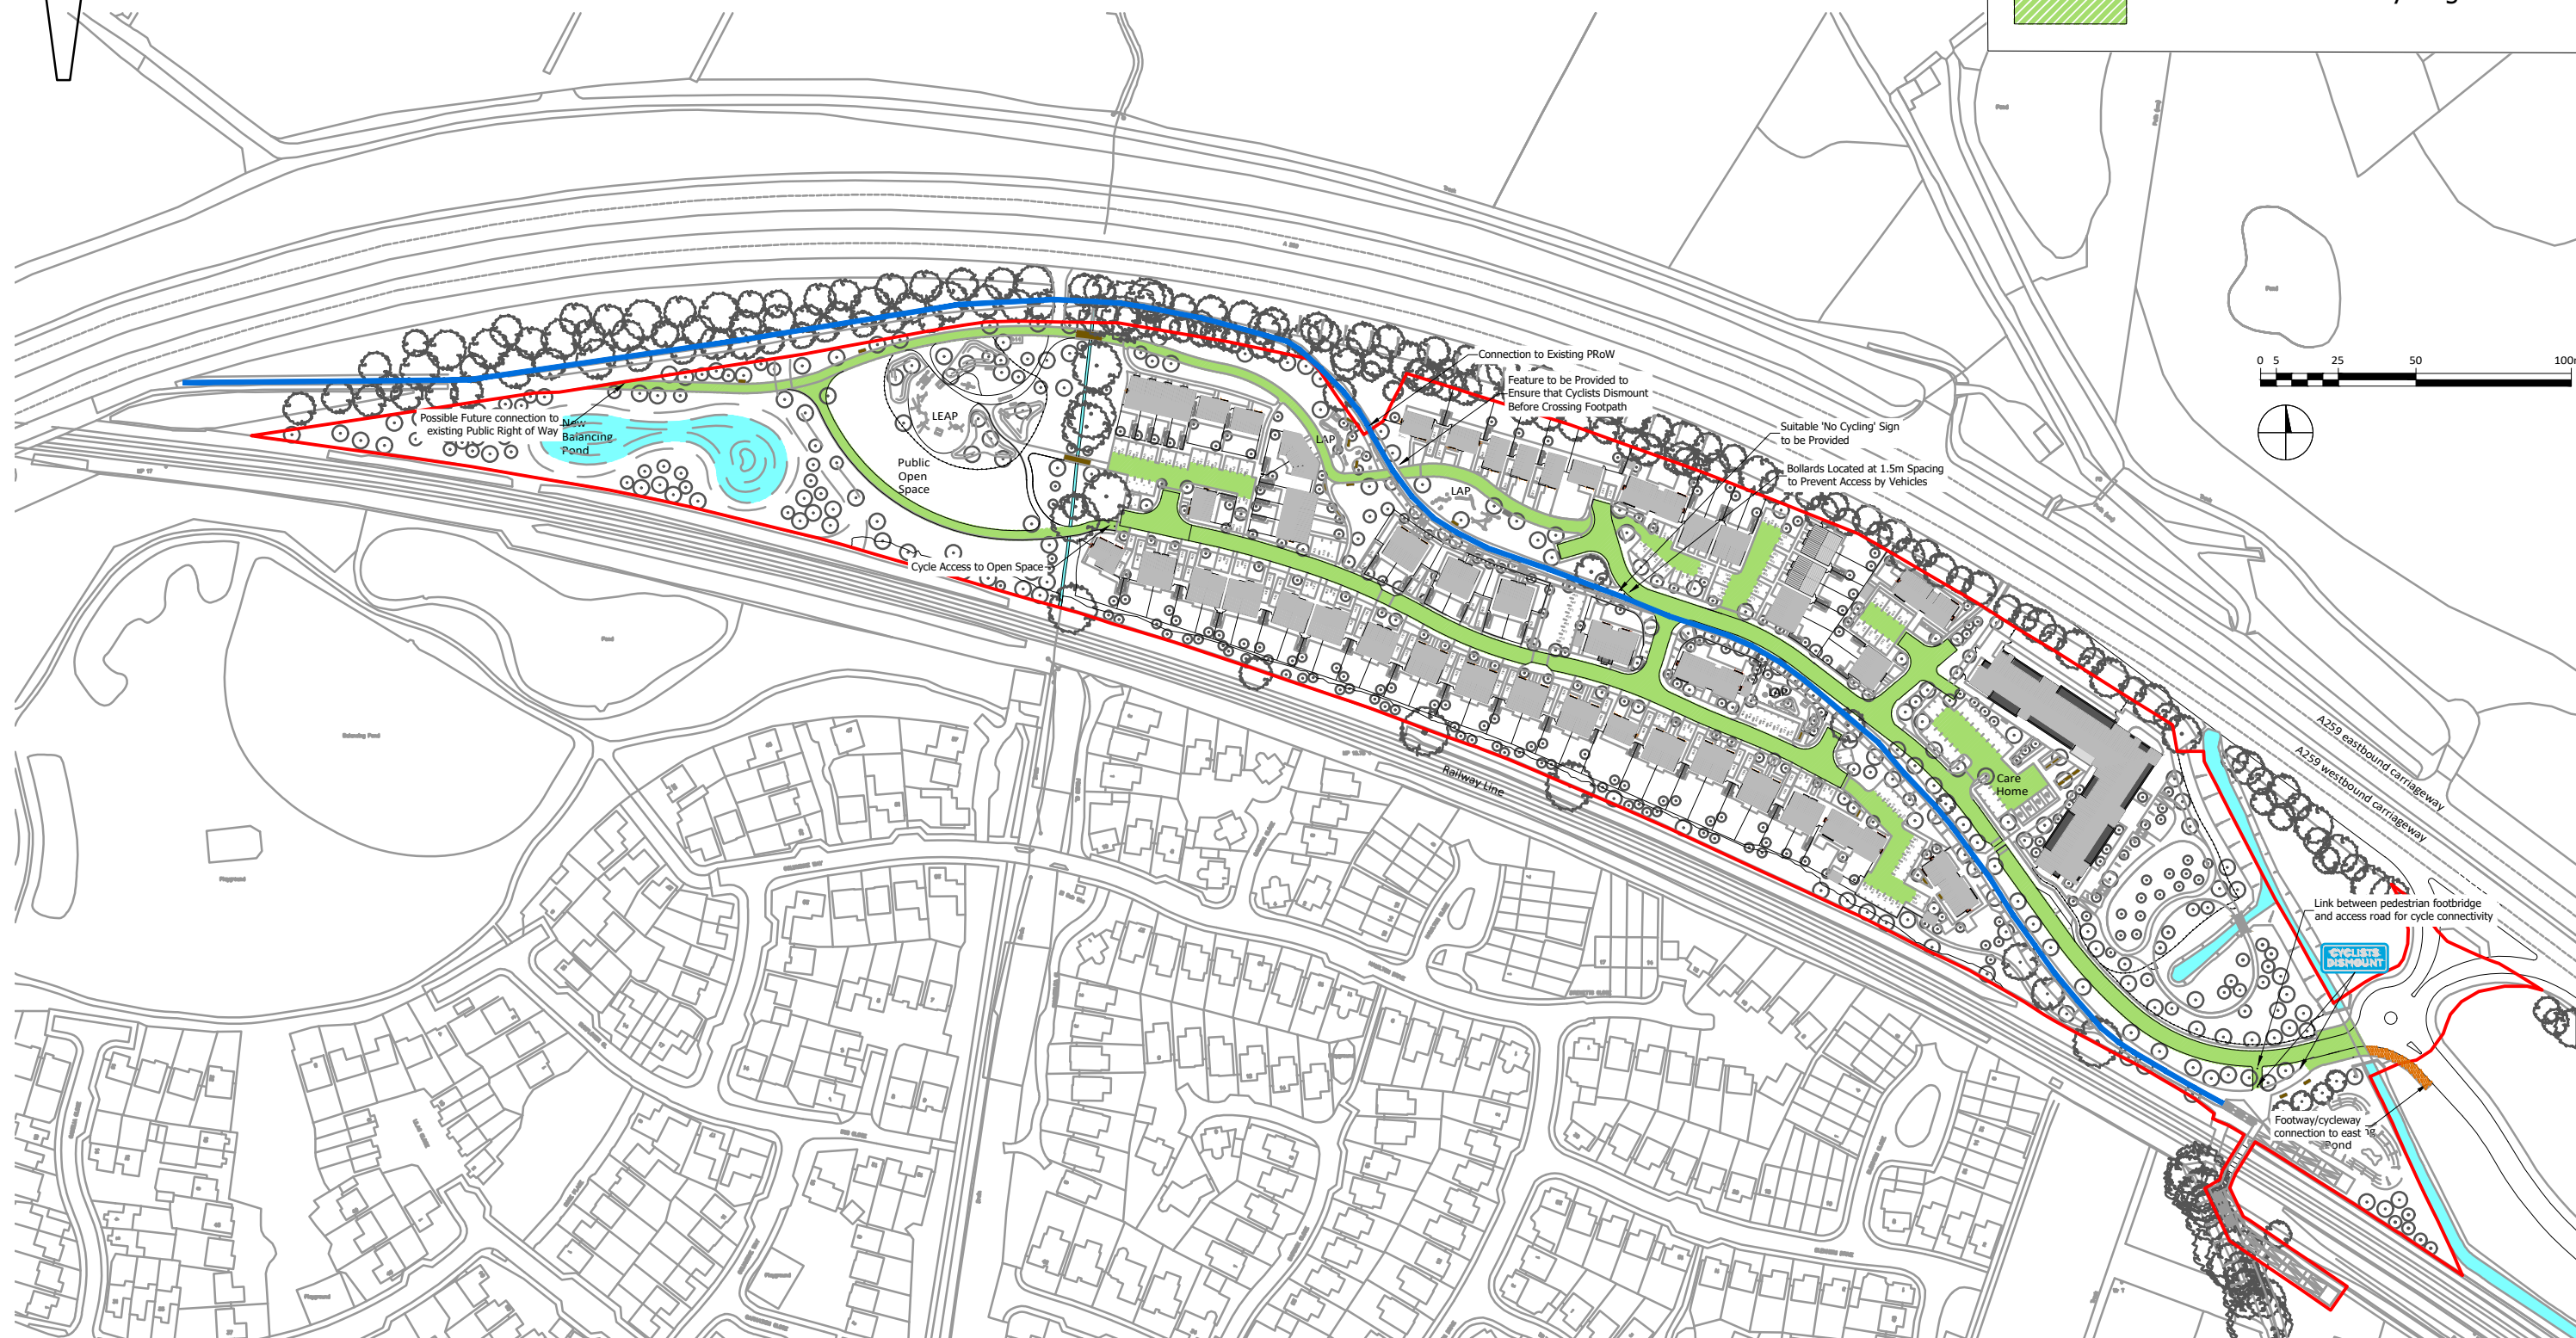

© Crown copyright, all rights reserved. 2021. Licence number 0100031673.



Mayer Brown Limited
Lion House Oriental Road Woking Surrey GU22 8AR
Telephone 01483 750 508 Fax 01483 750 437
wokingoffice@mayerbrown.co.uk www.mayerbrown.co.uk

client

STORE PROPERTY INVESTMENTS LTD

project

PROPOSED RESIDENTIAL DEVELOPMENT, BROOK
LANE, RUSTINGTON

title

PROPOSED SITE LAYOUT

scale

NTS @ A3

drawn by

OAN

checked by

AP

date

NOVEMBER 2021

cad file

02D.DWG

suitability

rev.

D

drawing number

SRARUST(BROOKLN).1/02