



Application boundary

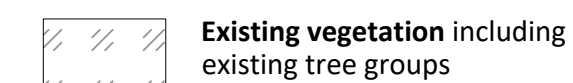

Refer to **plant schedule 176-SCH-001_P2** for full details, plant specifications and plant numbers for the for the following:

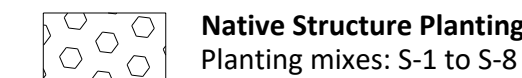

Wet Woodland Structure Planting
Planting mixes: T-1 to T-3

 **Ornamental Hedge Planting Mix F**
Hedge mixes: F-1 to F-27

 **Ornamental Hedge Planting Mix G**
Hedge mixes: G-1 to G-21

Native Hedge Planting
Hedge mix: H-1 to H-22



Ornamental Hedge Planting Mix i
Hedge mixes: i-1 to i-3

Infrastructure Planting
Planting mixes:

A-1 to A-17	C-1 to C-9
B-1 to B-15	D-1 to D-10

Private Plot Planting

J-1 to J-30	M-1 to M-25
K-1 to K-7	N-1 to N-12
L-1 to L-40	O-1 to O-10


Care Home Planting
Planting mixes:
U-1 to U-5 W-1 to W-11 Y-1 to Y-7
V-1 to V-7 X-1 to X-4

Turf
Rowlawn Medallion or similar
equal and approved



Amenity Grass Seed
 Germinal Amenity A4
 similar equal and approved

 **Meadow Grass Seed**
Emorsgate EM3 special general
purpose meadow mixture, or similar
equal and approved

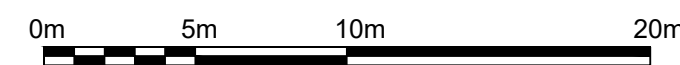

Rev	Note	Date
P1	For Planning	29.01.21
P2	For Planning	23.06.21
P3	For Planning	01.07.21
P4	For Planning	20.10.21
P5	For Planning	05.11.21

Landscape Architecture

Planting Plan

176-203 P5

Date 08.01.2021 Drawn by WP/JM

Scale 1:250@A1 Checked by IG