



Plots	
As:	73-78
Handed:	

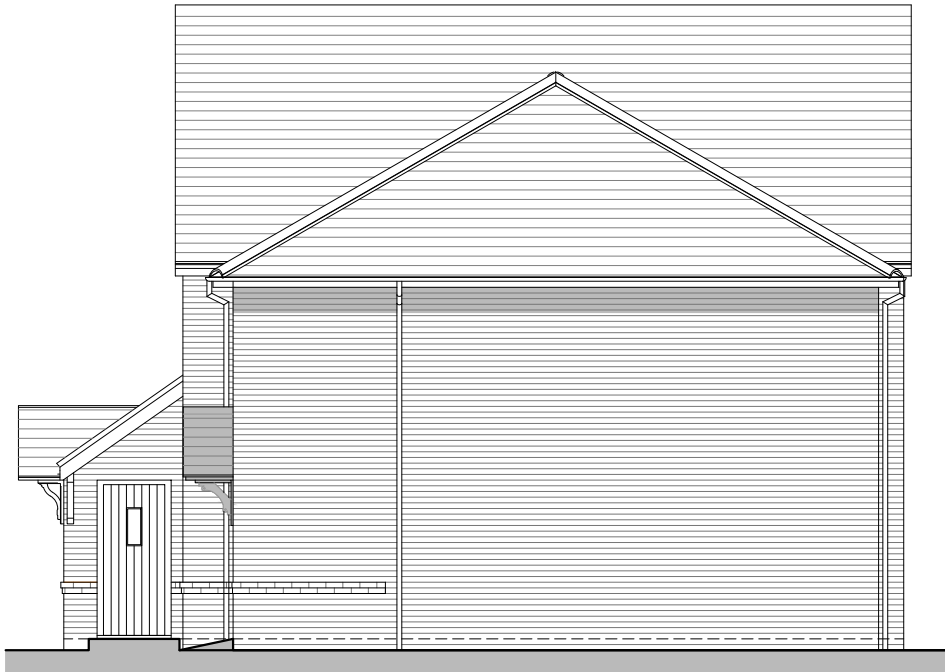


Side Elevation

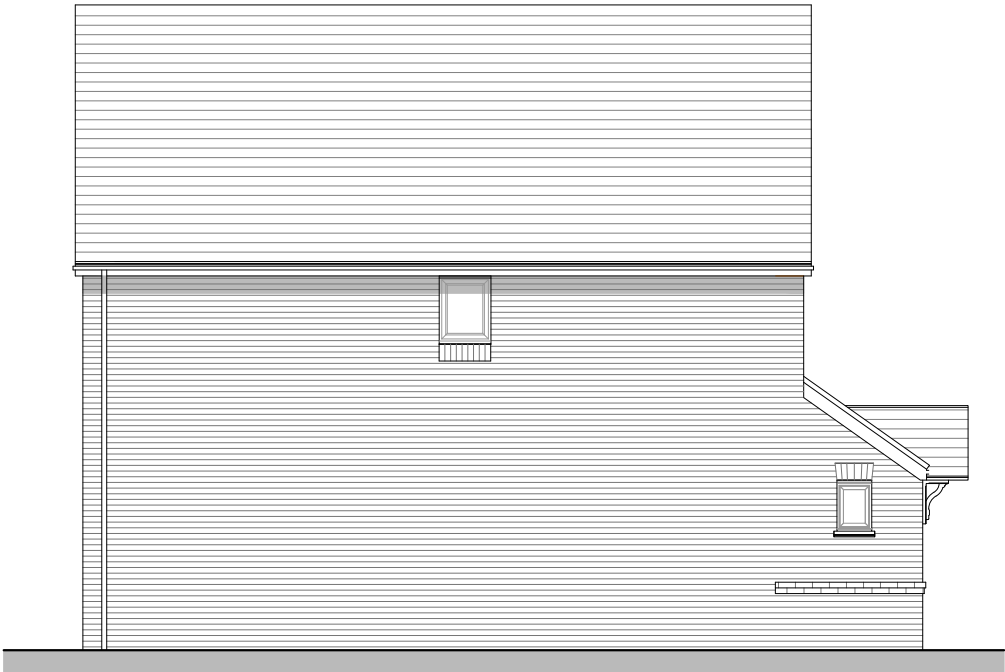

Side Elevation

Leadon / Tavy
Heritage Collection
F Series

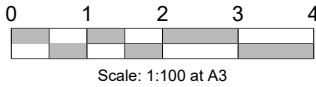

REV.	DATE	REVISIONS:	BY	STATUS:	CLIENT: Redrow Homes		PROJECT: Arundel Road, Angmering		 architecture planning masterplanning Broadmeade House, Farnham Business Park, Weydon Lane, Farnham, Surrey GU9 8QT. info@osparchitecture.com www.osparchitecture.com Tel: 01252 267878 ©Farnham Junction Limited Company Registration No. 2077001
© COPYRIGHT EXISTS ON THE DESIGNS AND INFORMATION SHOWN ON THIS DRAWING This drawing may be scaled or cross referenced to the scale bar for planning application purposes only. Do not scale for any other purpose, use figured dimensions only. Subject to site survey and all necessary consents. All dimensions to be checked by user and any discrepancies, errors or omissions to be reported to the Architect before work commences. This drawing is to be read in conjunction with all other relevant materials. OS Licence No. 100007327				SCALE: 1:100 (A3 ORIGINAL)		DRAWING: Leadon & Tavy - Side Elevations Plots 73-78			
				DRAWN: RDP		P151			
				DATE: Nov 2021		—			
Planning					20232				