


Commercial Access General Arrangement (1:1000)

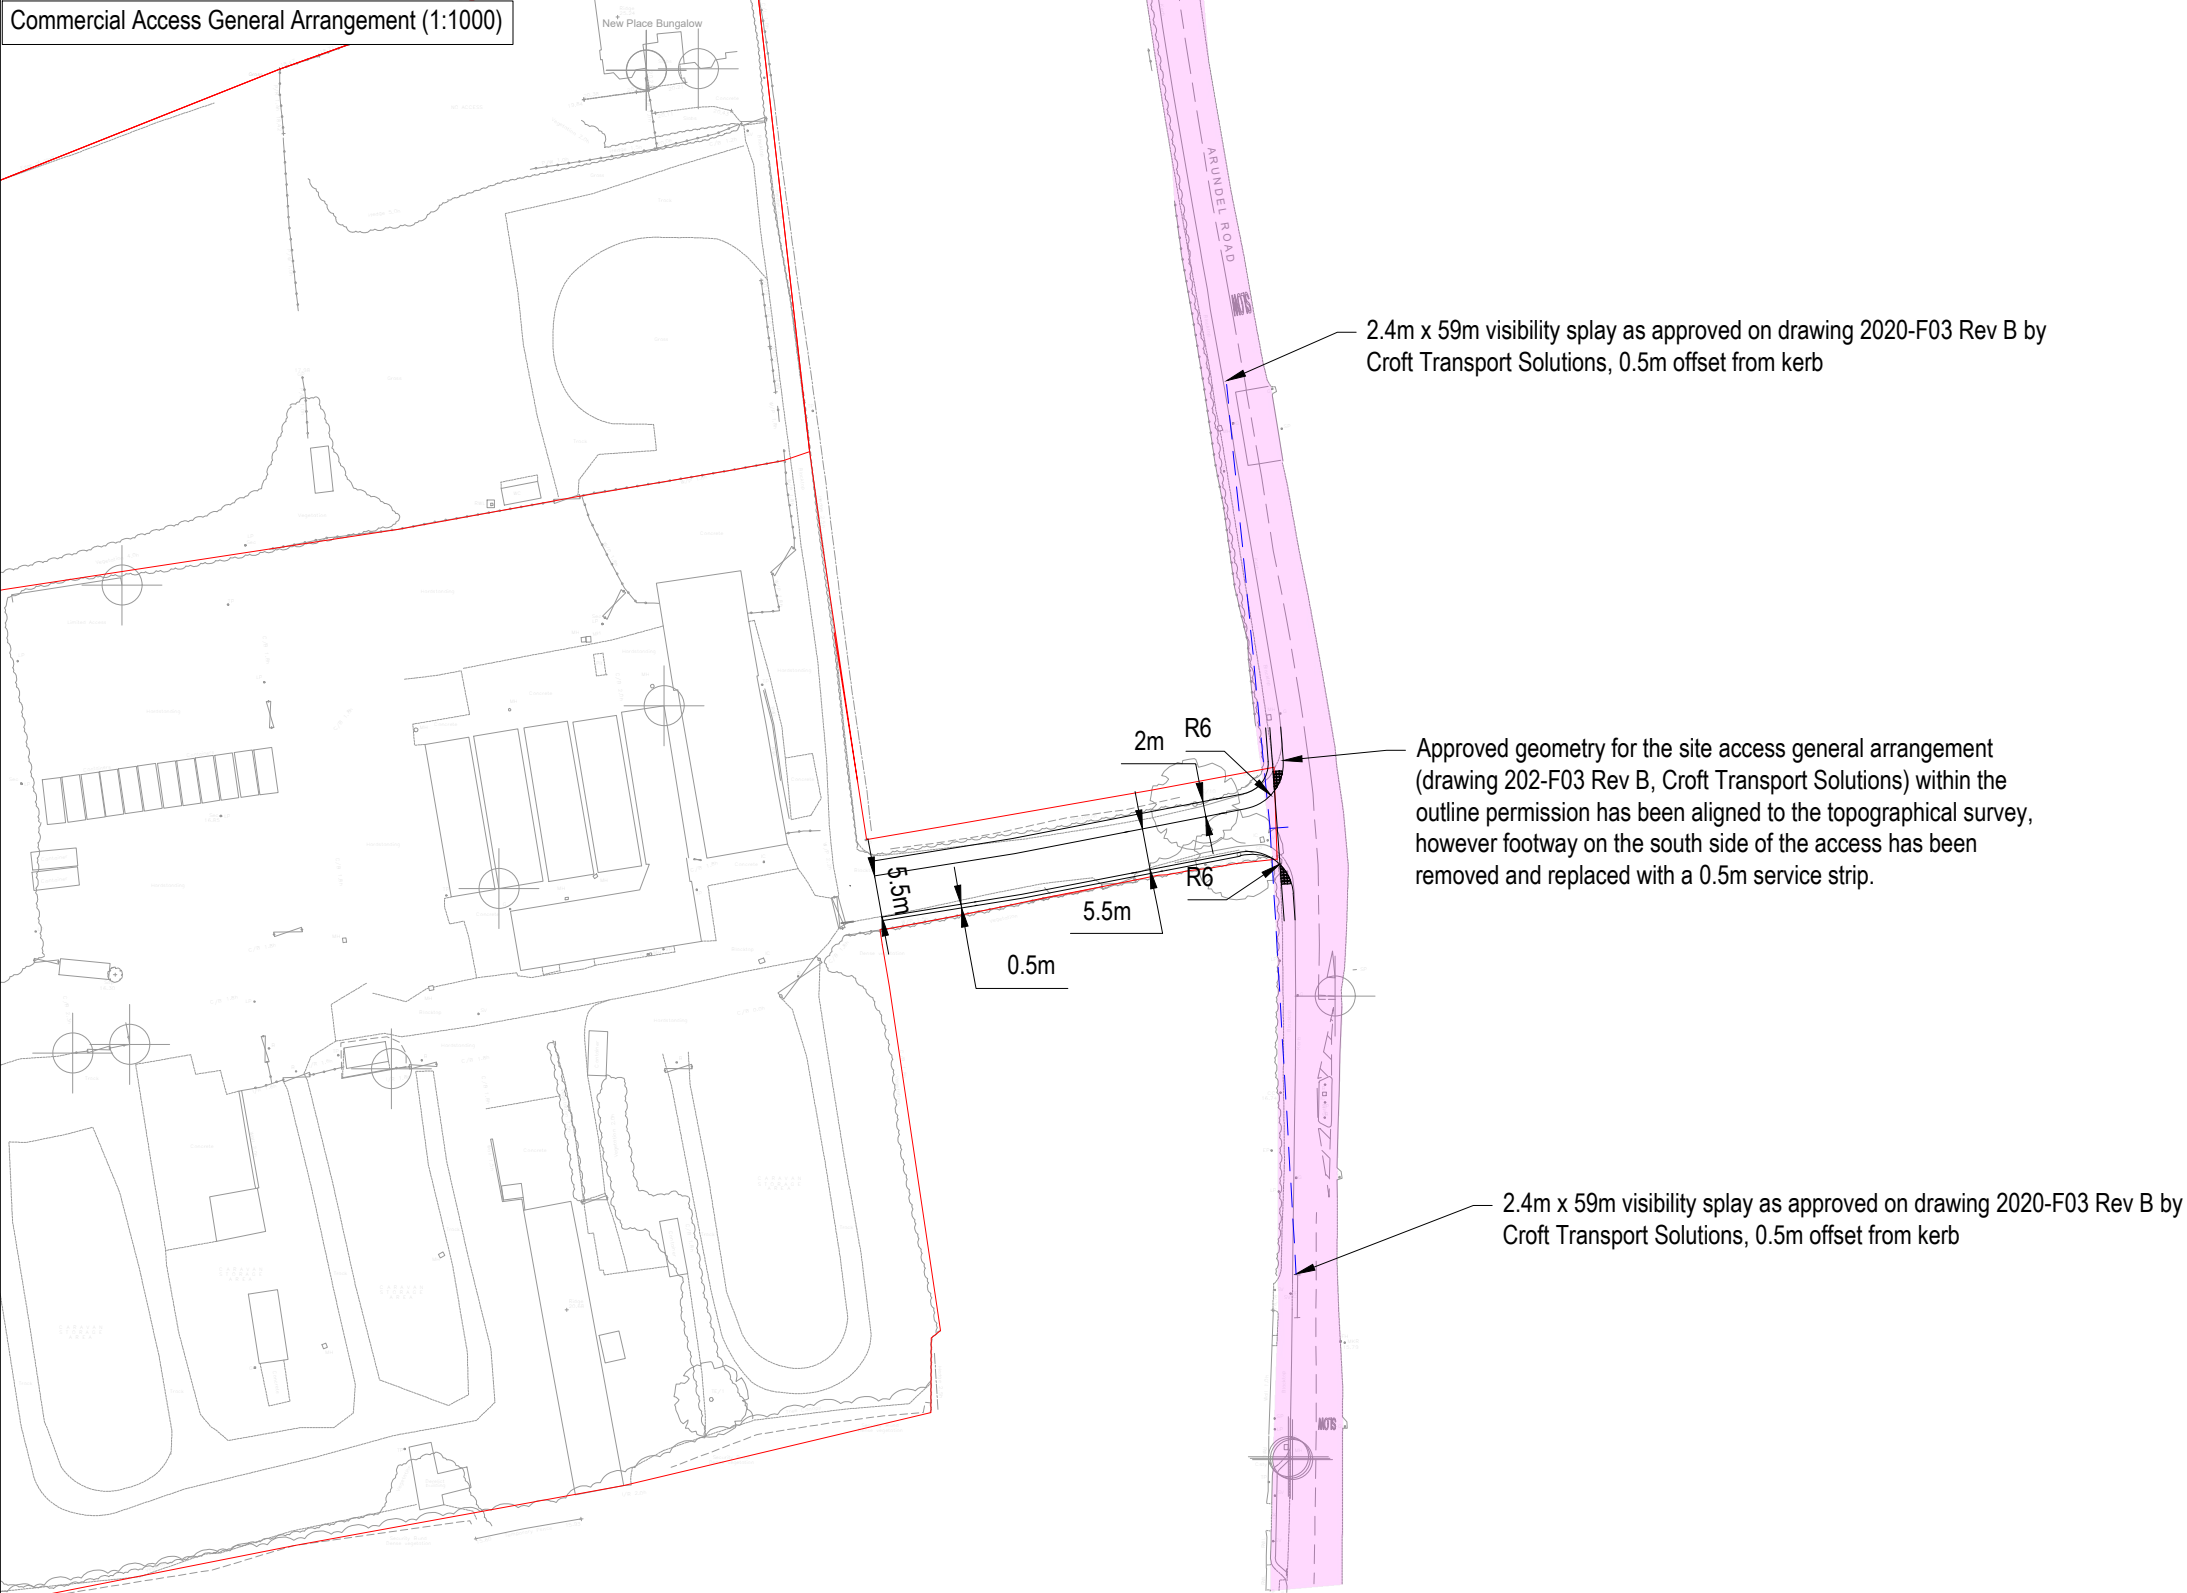

P02	06/10/2021	Minor Wording Change to Annotation	EL/SW/SW
P01	19/08/2021	Second Issue	EL/SW/SW
-	12/08/2021	First Issue	EL/SW/SW
Rev.	Date	Description	Dm / Chk'd / App'd
Suitability:			
S2 - Suitable for Information			

Client:

Redrow

Job:

Arundel Road, Angmering

Title:

Commercial Access - General Arrangement
1no Footway, North Side

Classification:

FI_60_20

Scale @ A3:

1:1000

BMTRADA

Accredited Contractor

HAS

Accredited Contractor

Constructionline

Member of Constructionline

RESOURCES

Supplier No. 000026



JNP GROUP

CONSULTING ENGINEERS

Chesham • Brighouse • Glasgow • Hartlepool
Leamington Spa • Sheffield

www.jnpgroup.co.uk

Project - Originator - Volume/System - Level/Location - Type - Discipline - Number

C86473 - JNP-66-XX- SK -T- 7007

Document/Drawing Number

Revision:

P02

ARUN DISTRICT COUNCIL A/270/21/OUT

© Copyright JNP Group Ltd, 2020

JNP Group Internal Project Number: C86473

Complies to ISO7200:2004 - JNP QA Ref: QD019A Rev A