



Plots
As: 40-44
Handed:

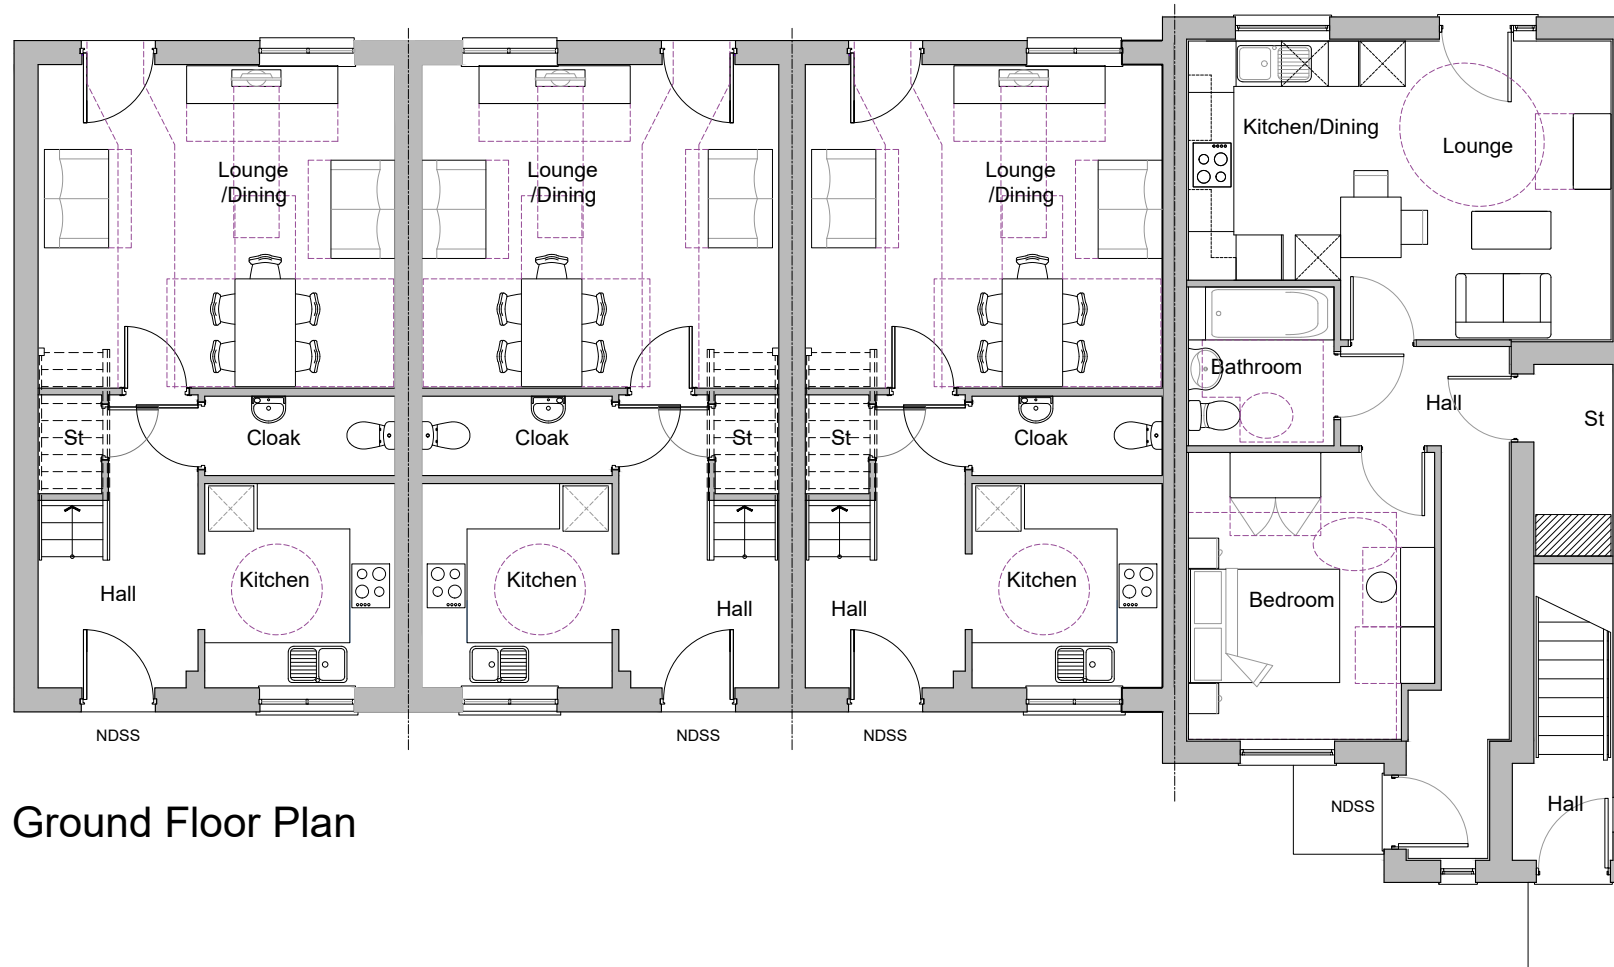

Ground Floor Plan

Leadon / Tavy
Heritage Collection
F Series

Leadon GF - 538m² 50.0m²
Tavy - 852m² 79.2m²

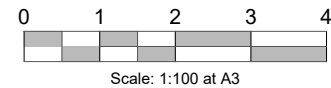

REV.	DATE	REVISIONS:	BY	STATUS:	CLIENT:	PROJECT:	DRAWING:	DATE:	20232	P258	—
				Planning	Redrow Homes	Arundel Road, Angmering Option 1	Leadon & Tavy - Ground Floor Plan Plots 40-44	Jan 2022			
© COPYRIGHT EXISTS ON THE DESIGNS AND INFORMATION SHOWN ON THIS DRAWING					This drawing may be scaled or cross referenced to the scale bar for planning application purposes only. Do not scale for any other purpose, use figured dimensions only. Subject to site survey and all necessary consents. All dimensions to be checked by user and any discrepancies, errors or omissions to be reported to the Architect before work commences. This drawing is to be read in conjunction with all other relevant materials. OS Licence No. 100007327						

OSP
architecture planning masterplanning
Broadmead House, Farnham Business Park,
Weydon Lane, Farnham, Surrey GU9 8QT.
info@osparchitecture.com www.osparchitecture.com
Tel: 01252 267878