



© 2021 RPS Group
Notes
1. This drawing has been prepared in accordance with the scope of RPS's appointment with its client and is subject to the terms and conditions of that appointment. RPS accepts no liability for any use of this document other than by its client and only for the purposes for which it was prepared and provided.
2. If received electronically it is the recipients responsibility to print to correct scale. Only written dimensions should be used.
3. Where applicable Ordnance Survey (c) Crown Copyright 2021
All rights reserved. Licence number 0100031673

KEY

SOFT LANDSCAPE

Proposed elements

SEMI-MATURE TREE
(20-25 / 25-30cm girth)

EXTRA HEAVY STANDARD TREE
(14-16 / 16-18 / 18-20cm girth)

HEAVY STANDARD TREE
(12-14cm girth)

CONIFEROUS TREE
(3.0 - 3.5m high)

MULTI-STEMMED TREE
(3.0 - 3.5m high)

ORNAMENTAL AMENITY SHRUB
PLANTING

NATURALISTIC GROUNDCOVER
PLANTING

NATIVE BUFFER MIX PLANTING

ORNAMENTAL HEDGE

NATIVE SPECIES HEDGE

MOWN AMENITY GRASS

PRIVATE LAWN

REAR GARDEN AREAS

GENERAL MEADOW

WET MEADOW AREA

CLIMBING SHRUB

SPECIMEN SHRUB
In shrub border or gravel area

MARGINAL PLANTING

N

0m 5 10 15 20 25m


SCALE 1:250

Rev	Description	By	CB	Date
A	Updated to latest layout	NG	DC	11.02.22

MAKING
COMPLEX
EASY

Lakesbury House, Hillingbury Road, Chandlers Ford,
Hampshire SO53 5SS
T: 02380 810 440 E: rpsso@rpsgroup.com

Client	Redrow Homes		
Project	Land at Arundel Road Angmering		
Title	Planting Plans 5 of 6		
Status	Drawn By	PM/Checked by	
Planning	NG	DC	
Job Ref	Scale @ A1	Date Created	
JSL3924	1:250	Feb 2022	
RPS Drawing / Figure Number		Rev	
505		A	
rpsgroup.com			

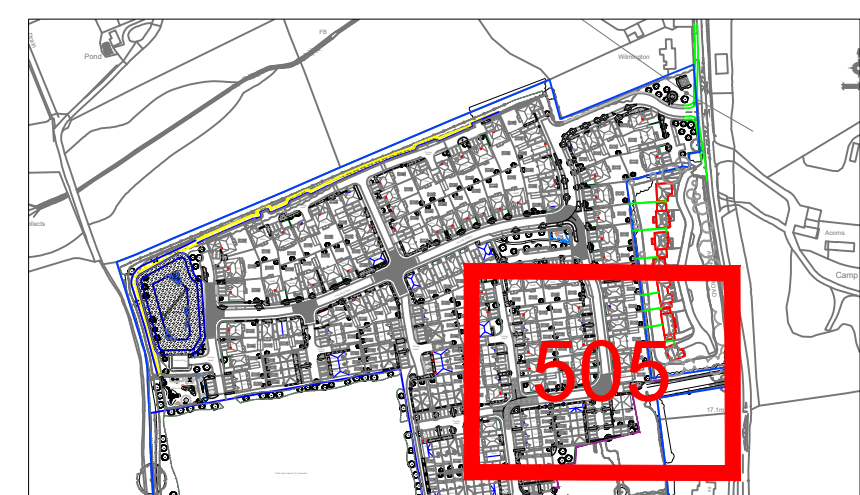

KEY PLAN