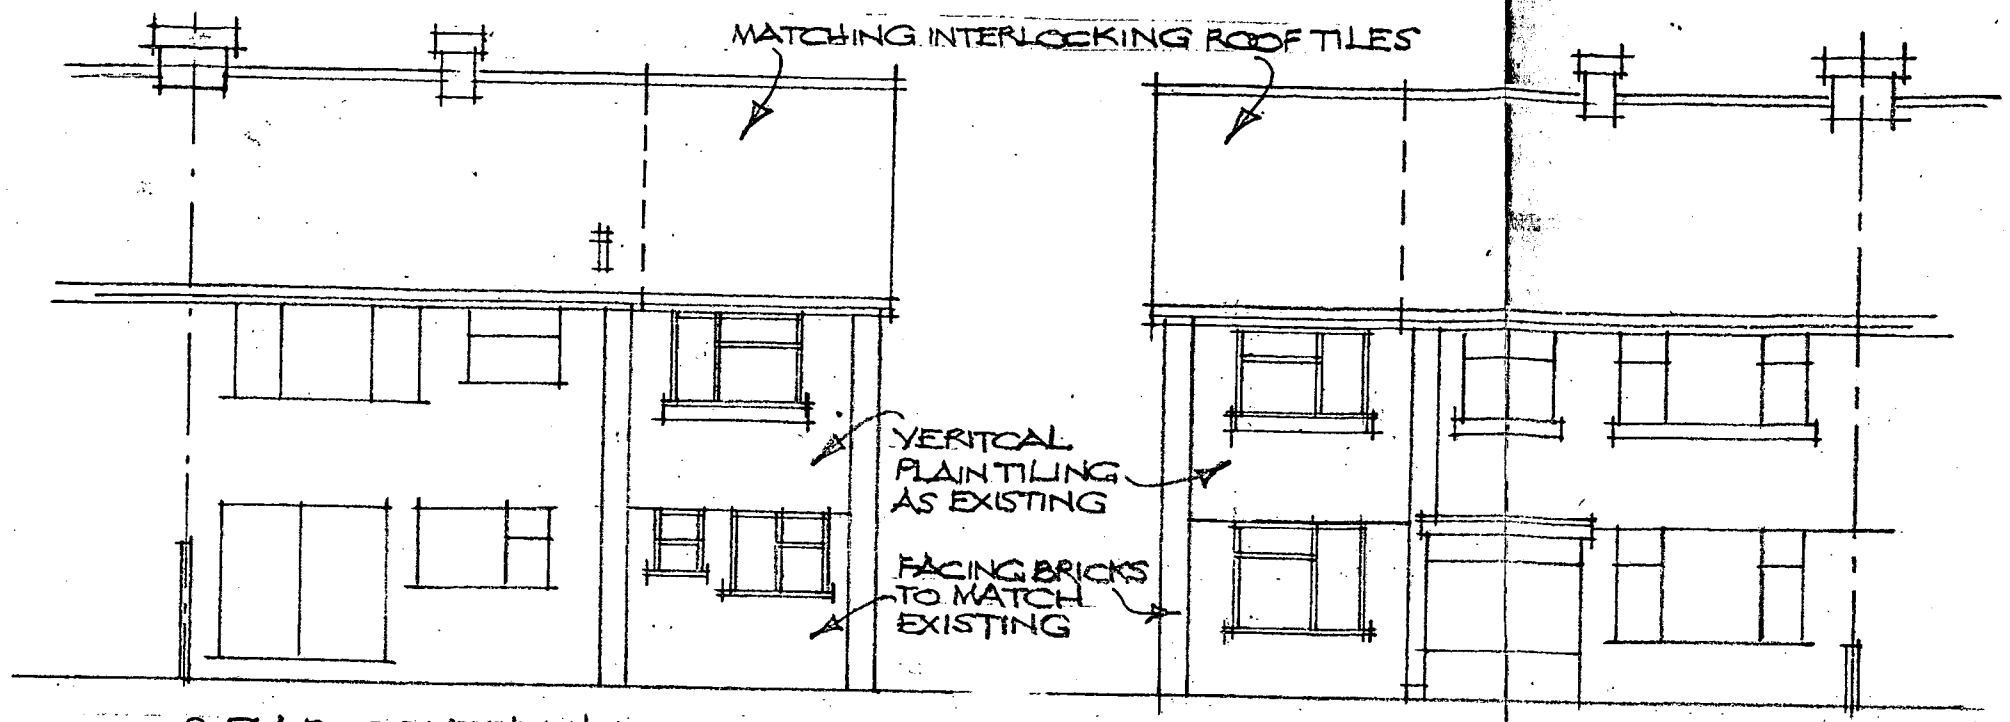

REAR SOUTH ELE.

FRONT NORTH ELE.

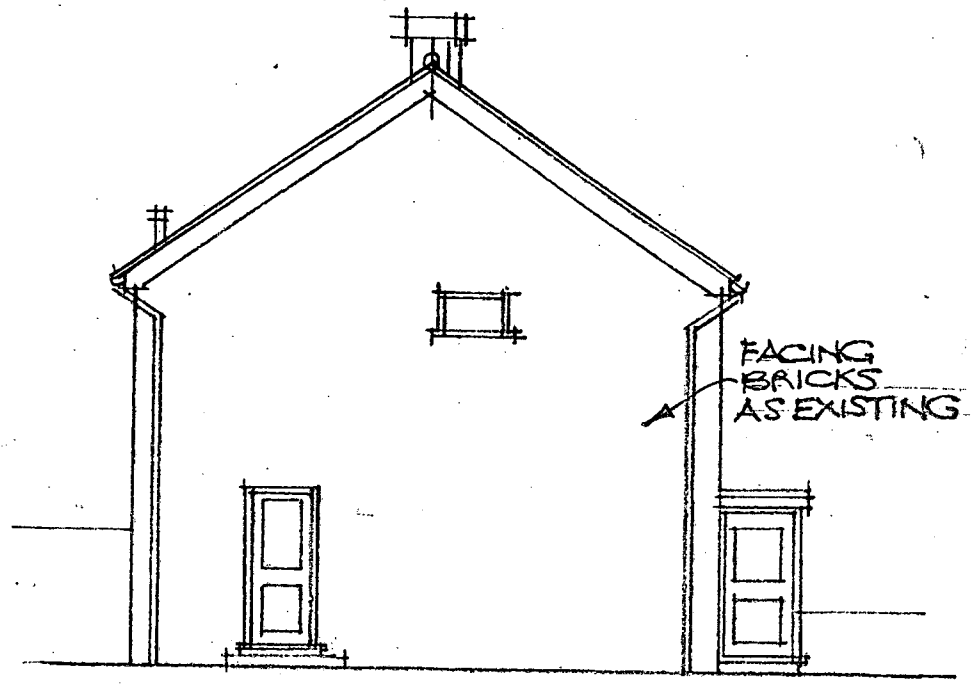

SIDE EAST ELE.

PROPOSED TWO STOREY SIDE EXTENSION at 60 CHANTRYFIELD ROAD ANGMERING BN16 4LY for MR AND MRS R. FEDWELL Scale 1:100/500

NB Materials to match existing and to Local Authority approval.

ARUN DISTRICT COUNCIL

No.	A	27	06	
RECEIVED	13.3.06			

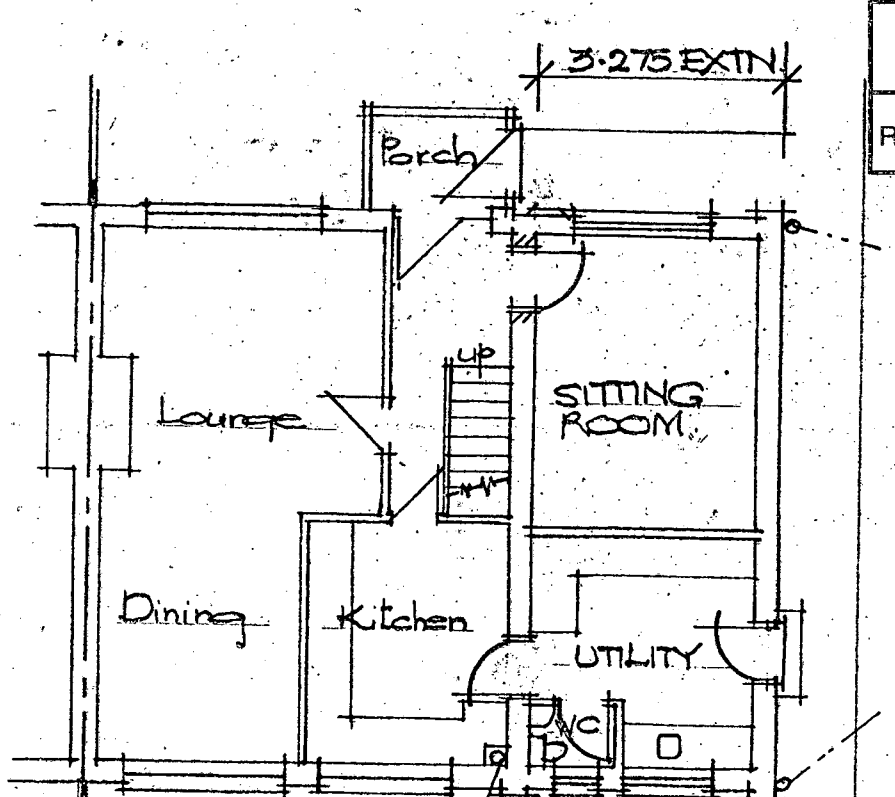

GROUND FLOOR PLAN

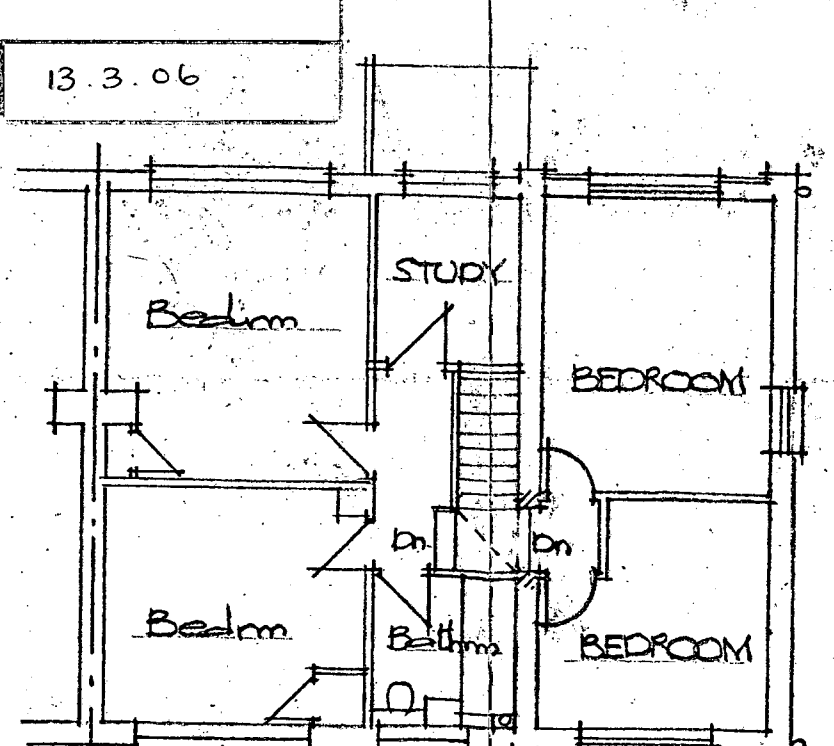

FIRST FLOOR PLAN

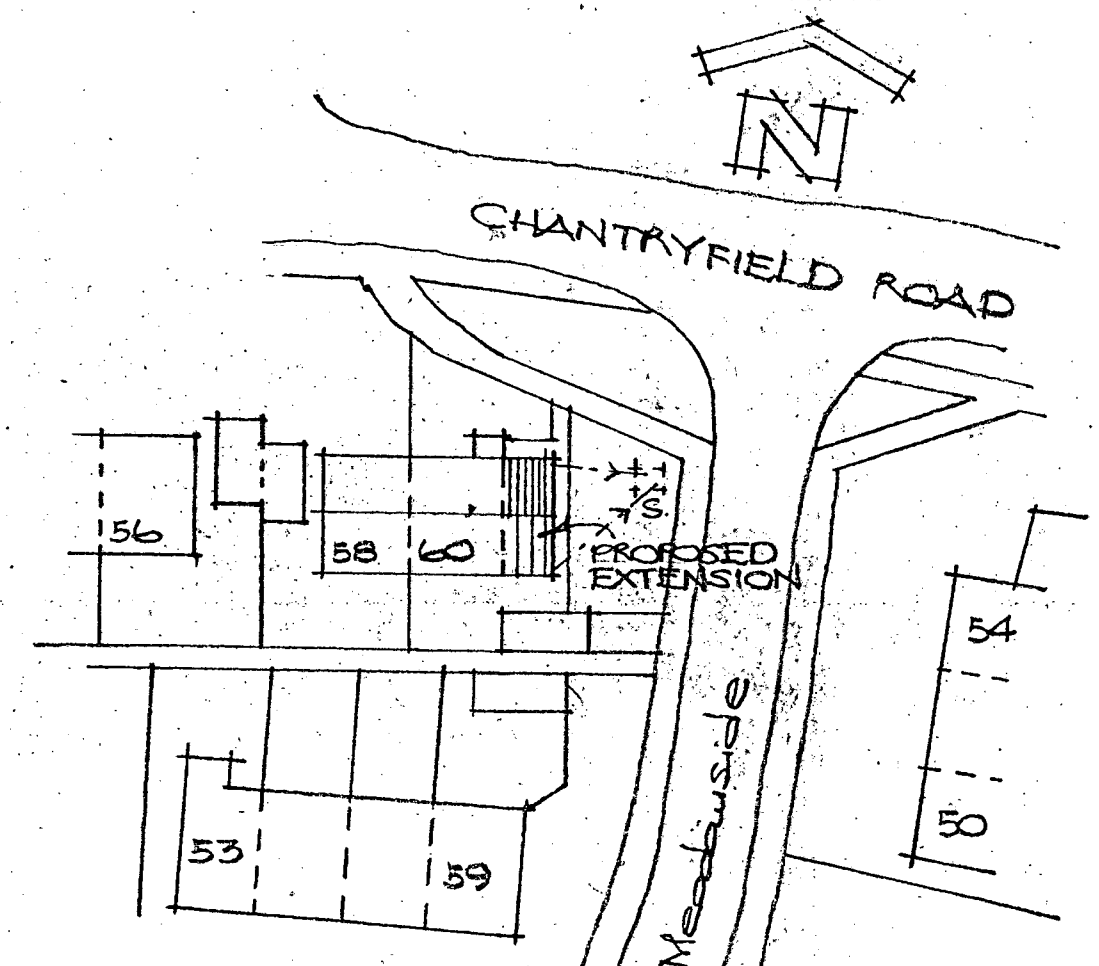

BLOCK PLAN (1:500)

ARUN DISTRICT COUNCIL A/27/06/ 13/03/2006