
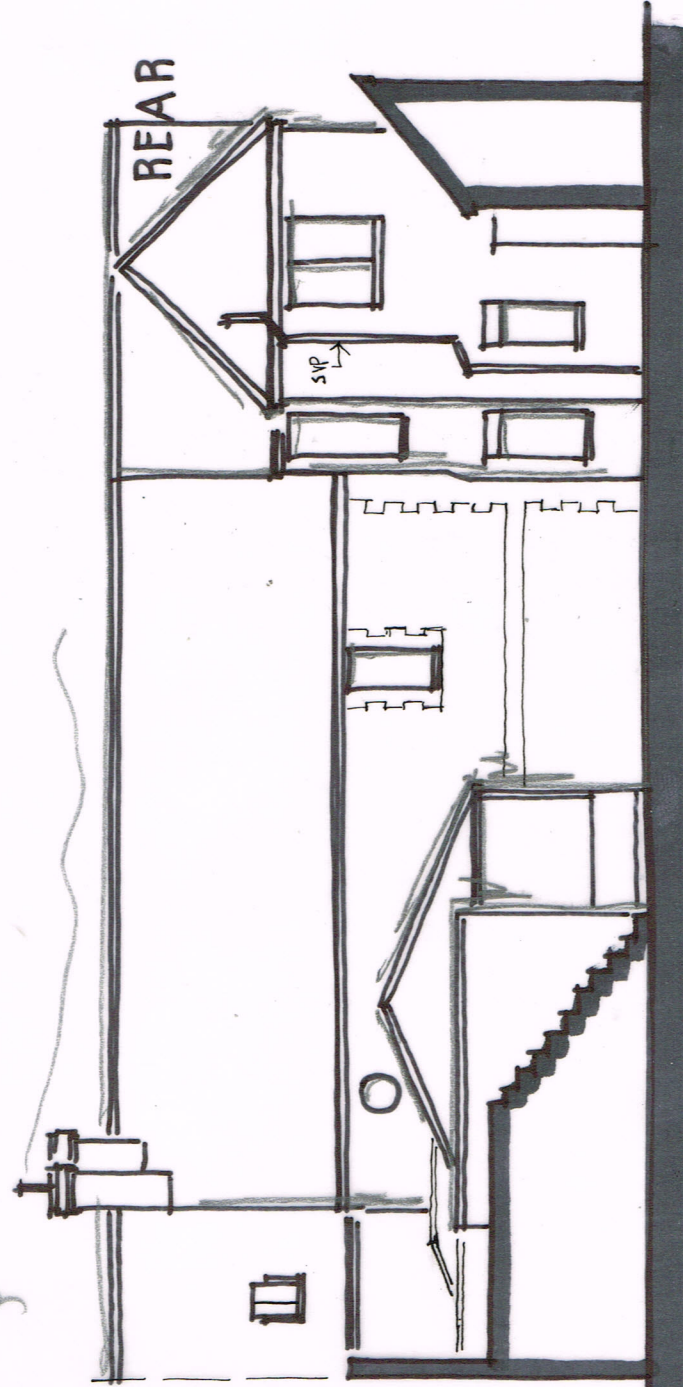
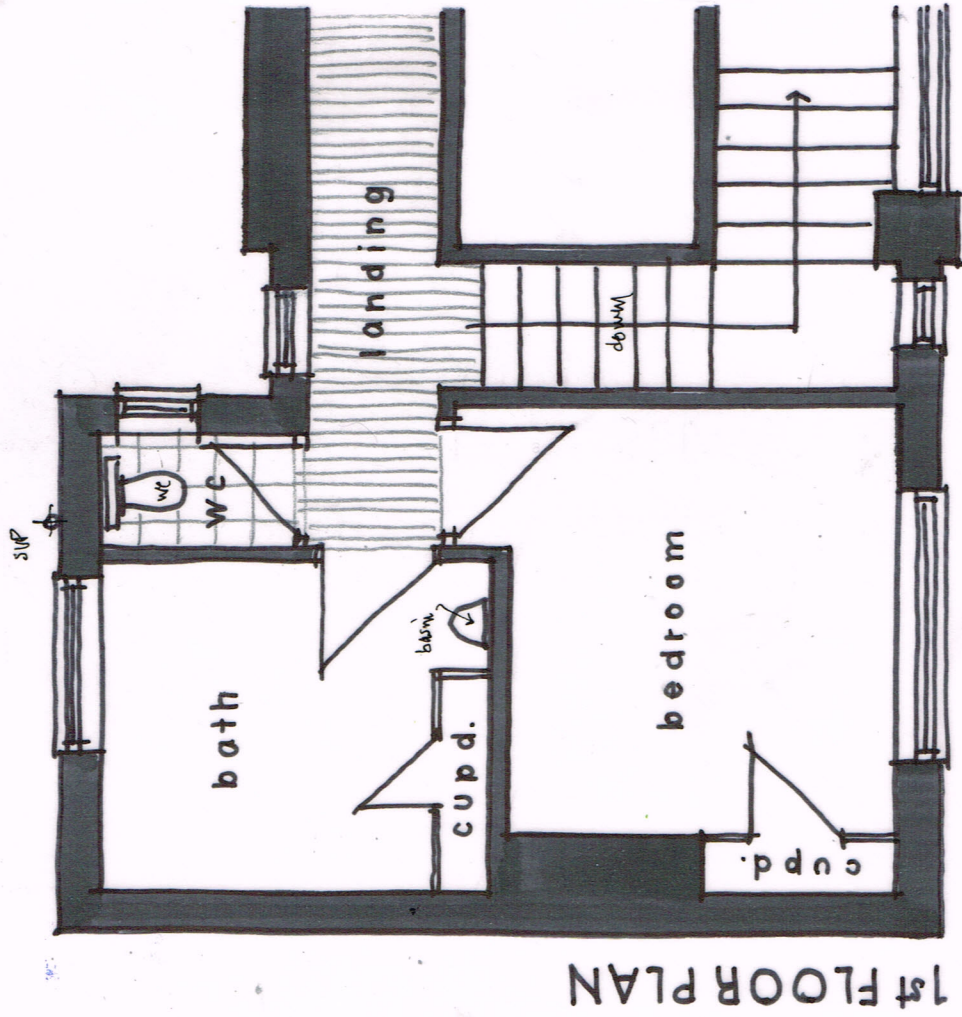


LITTLE AVENINGS, CHURCH LANE, ANGMERING Existing details 01

Jan 2019

Wayne Gander MCIAT
Architectural Technologist
98 Durrington Lane
Worthing
West Sussex BN13 2RQ
Tel. 01903 694817

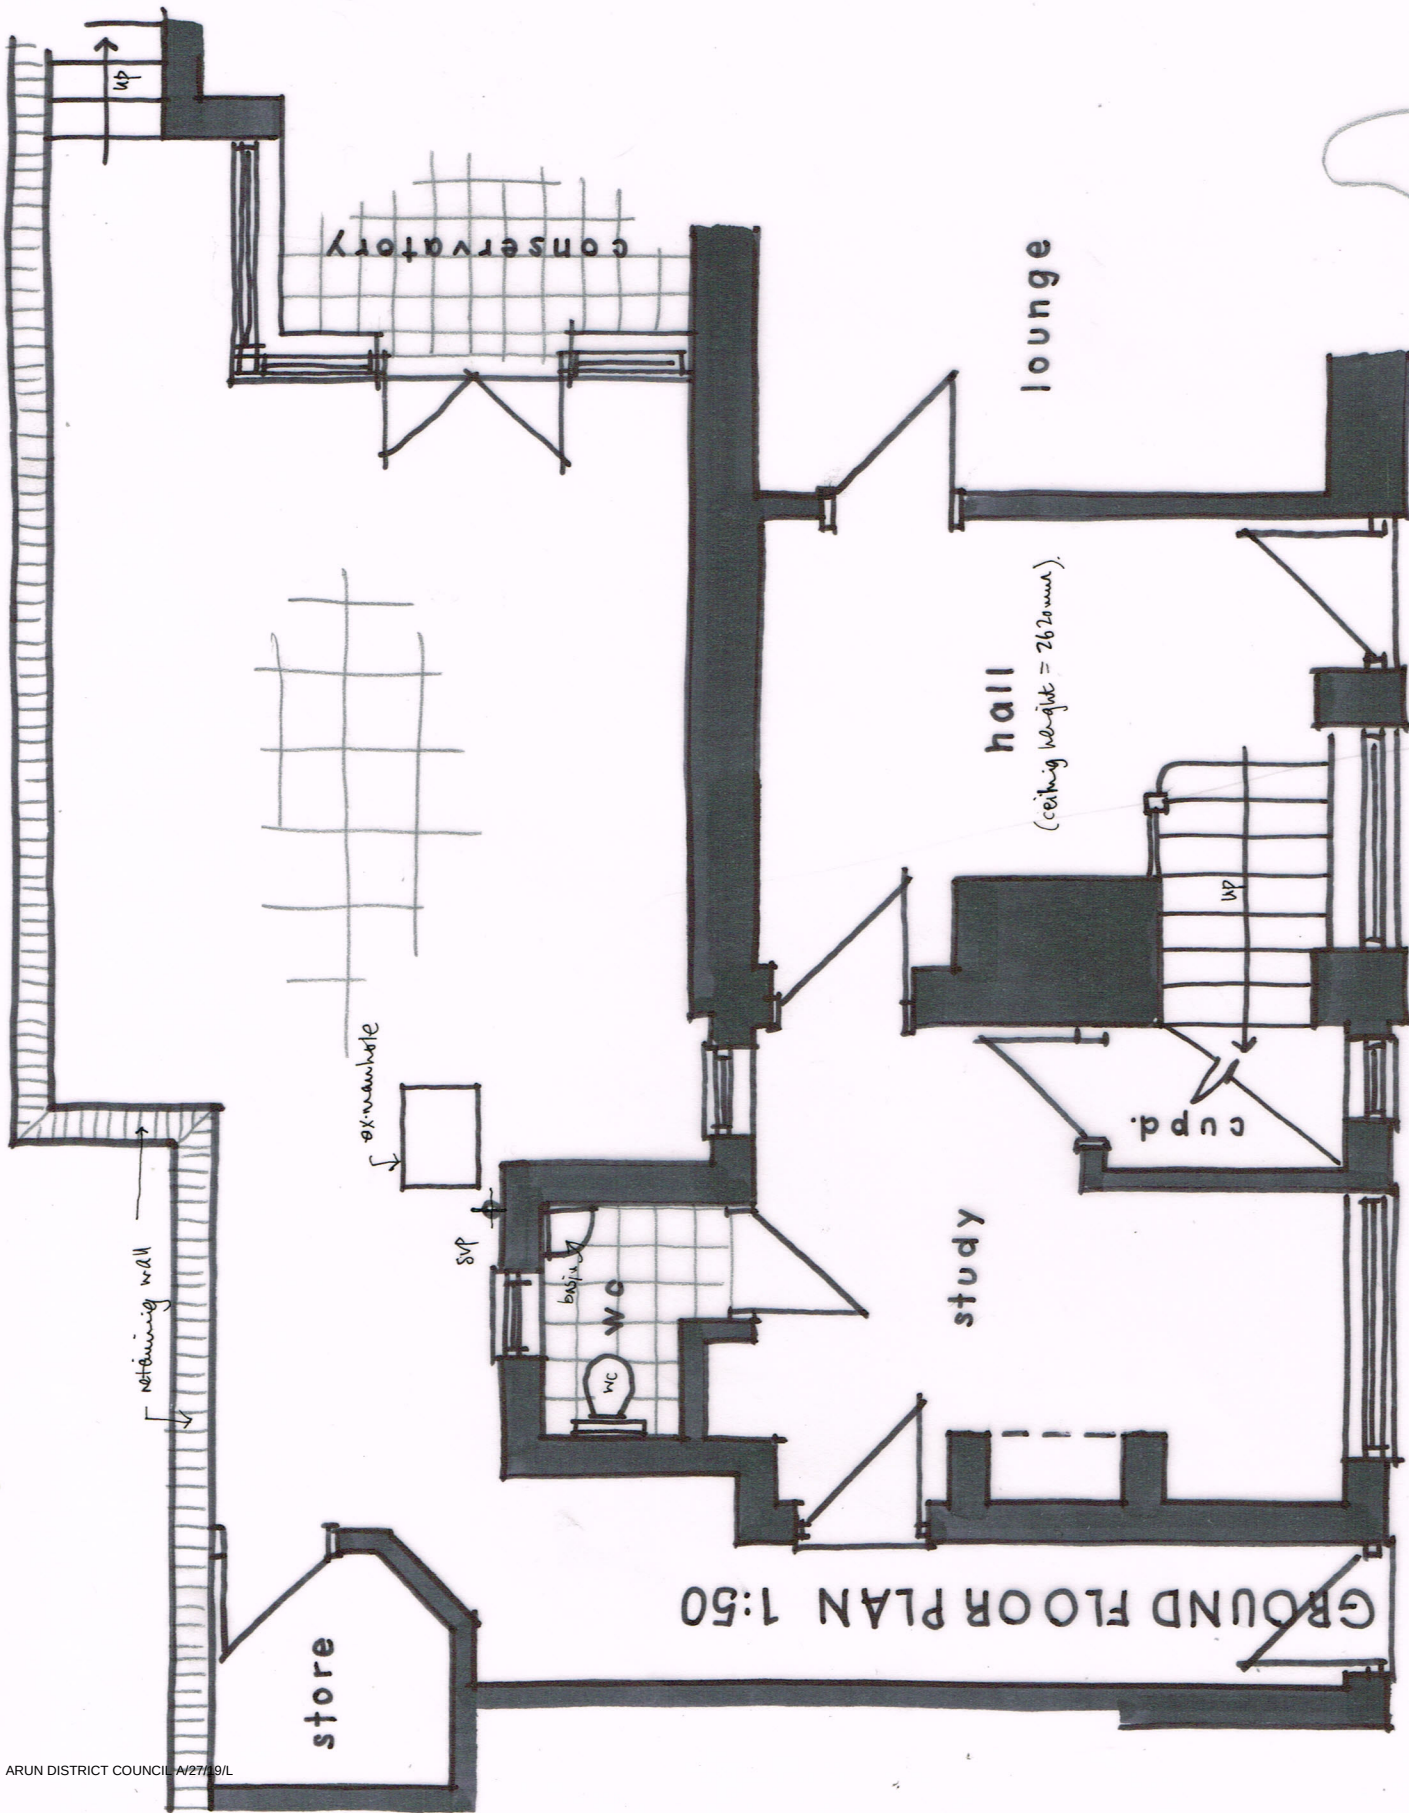

SIDE (e) ELEVATION 1:100 @ A3

0 1 2 3 4 5m
metres