
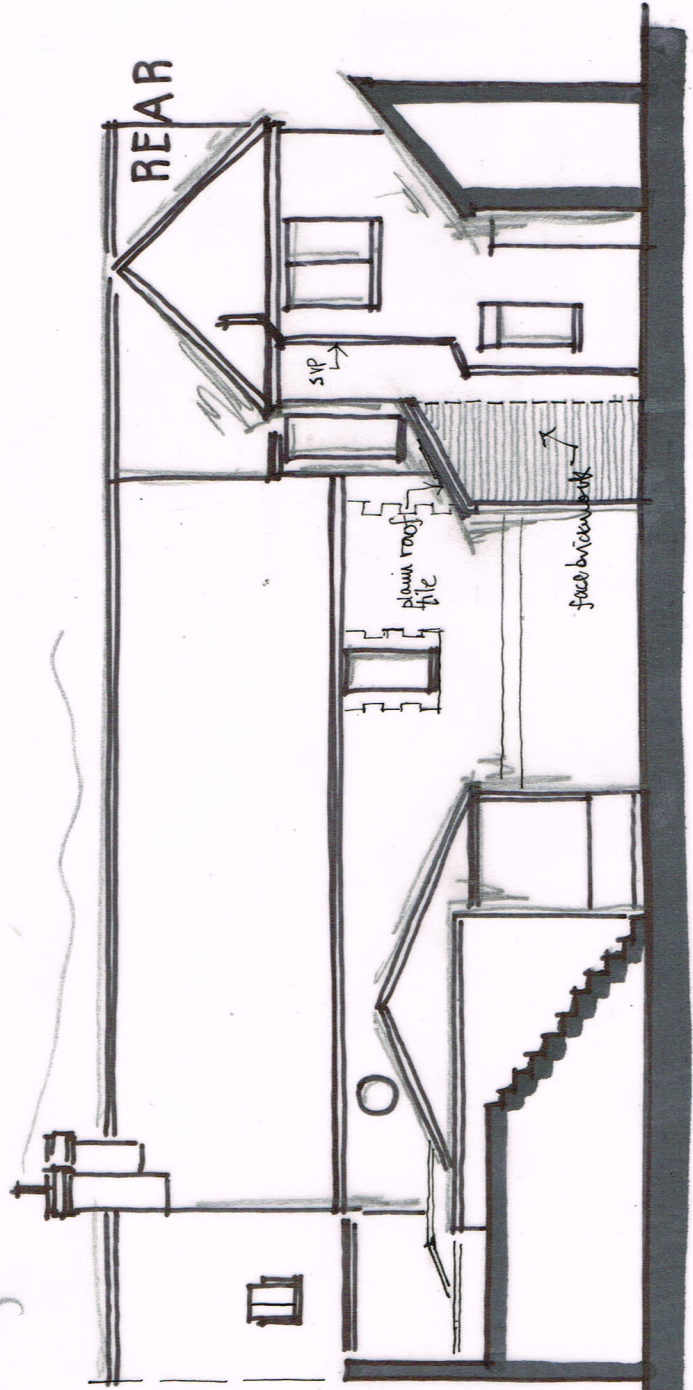
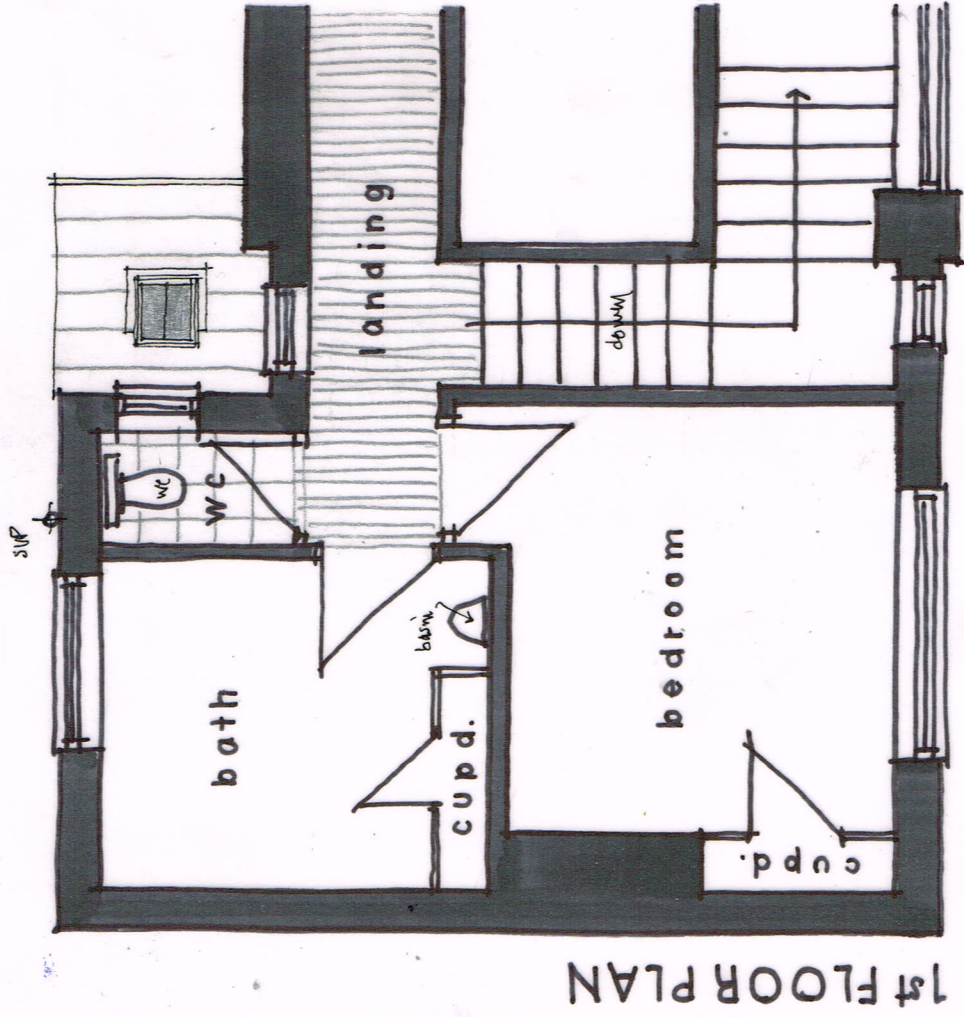


LITTLE AVENINGS, CHURCH ROAD, ANGMERING
Proposals 02 B Jan 2019

Revisions
A - beam design updated 7/2/19
B - ground floor chimney to remain 13/2/19

Wayne Gander MCIAT
Architectural Technologist
98 Durrington Lane
Worthing
West Sussex BN13 2RQ
Tel. 01903 694817

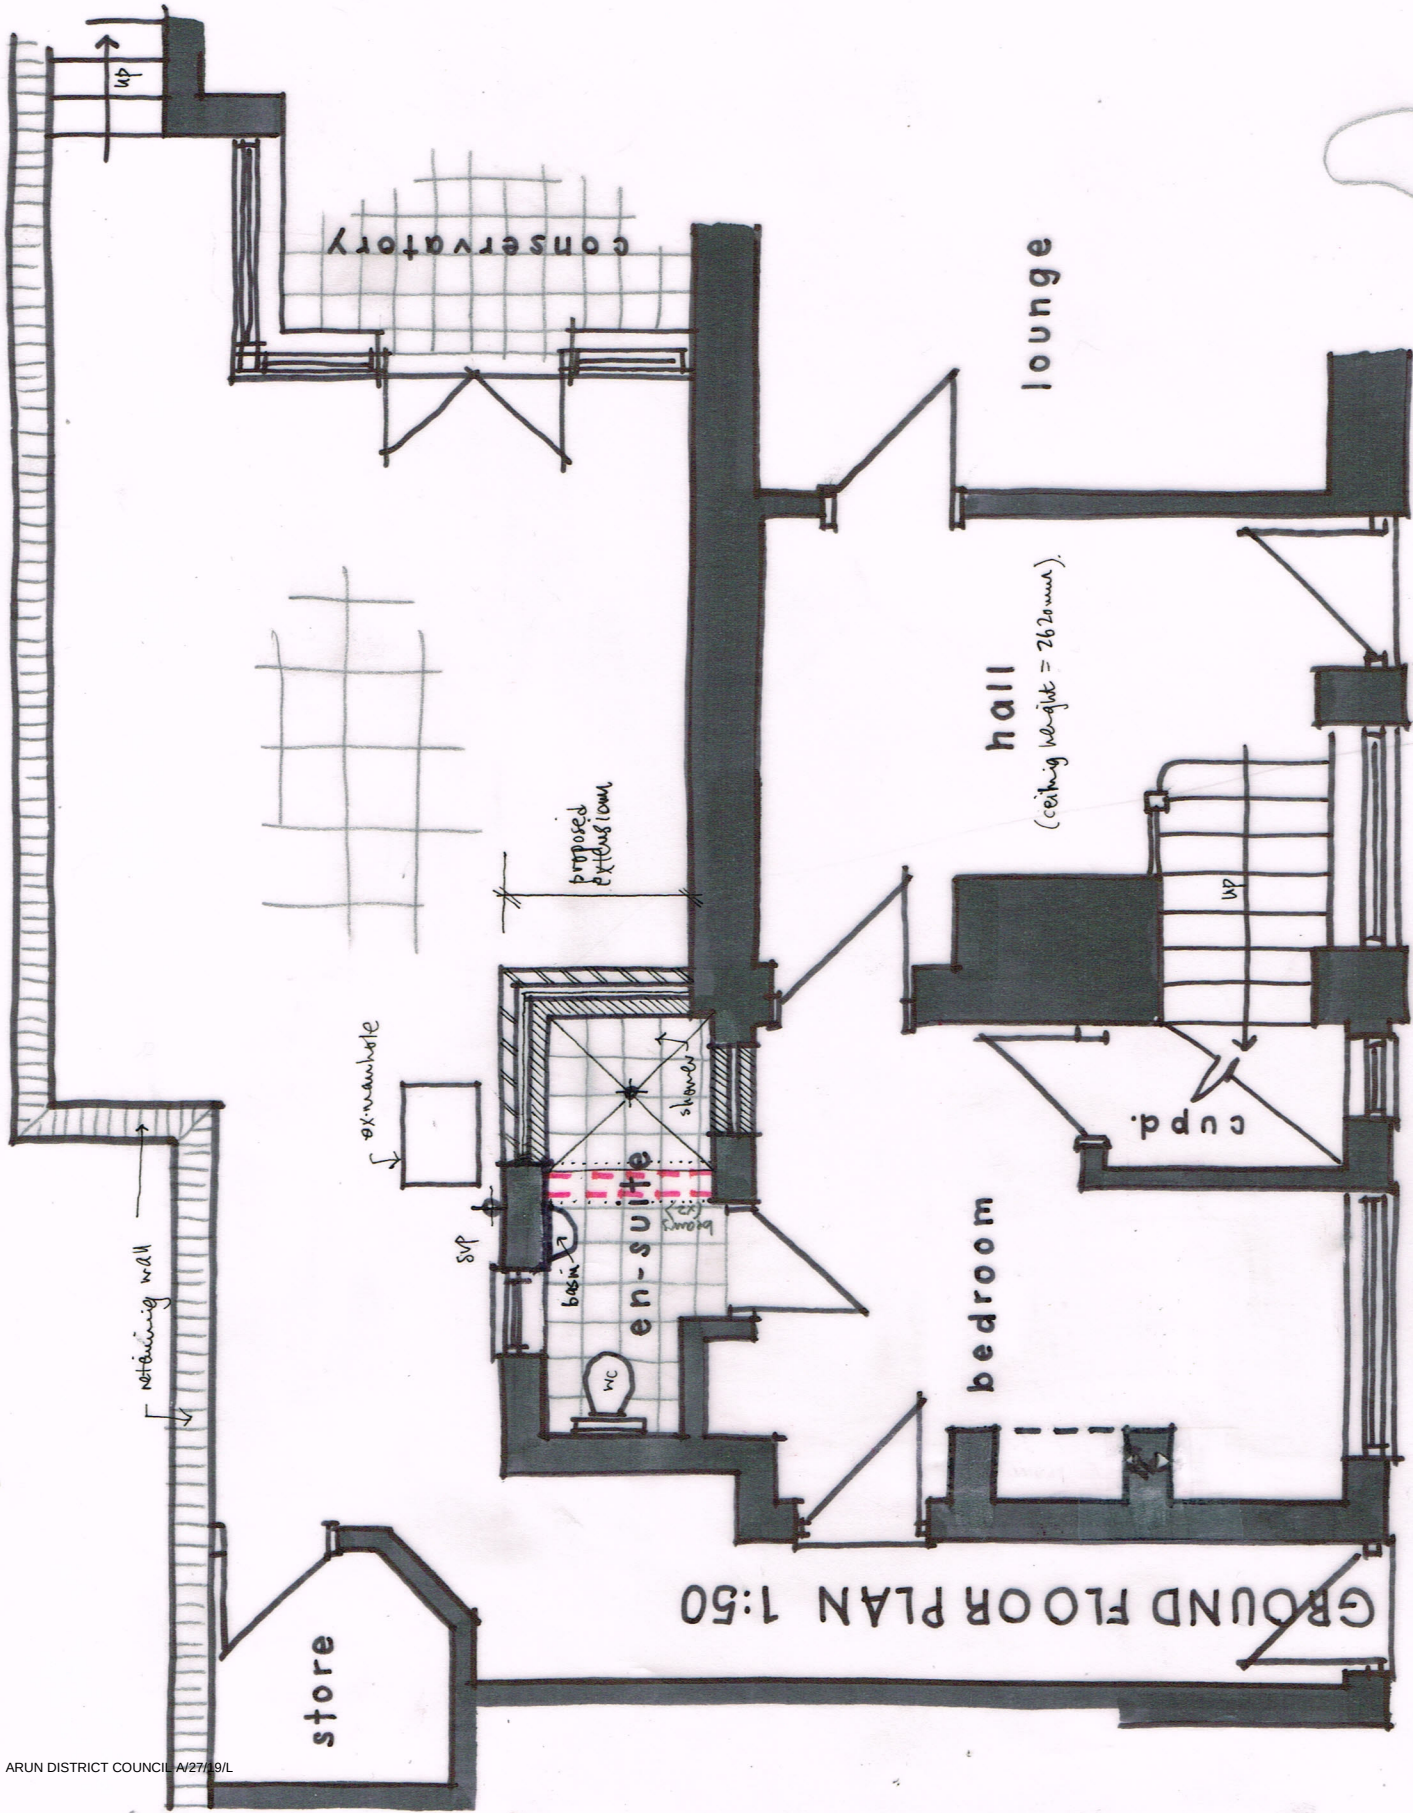

0 1 2 3 4 5m
metres