




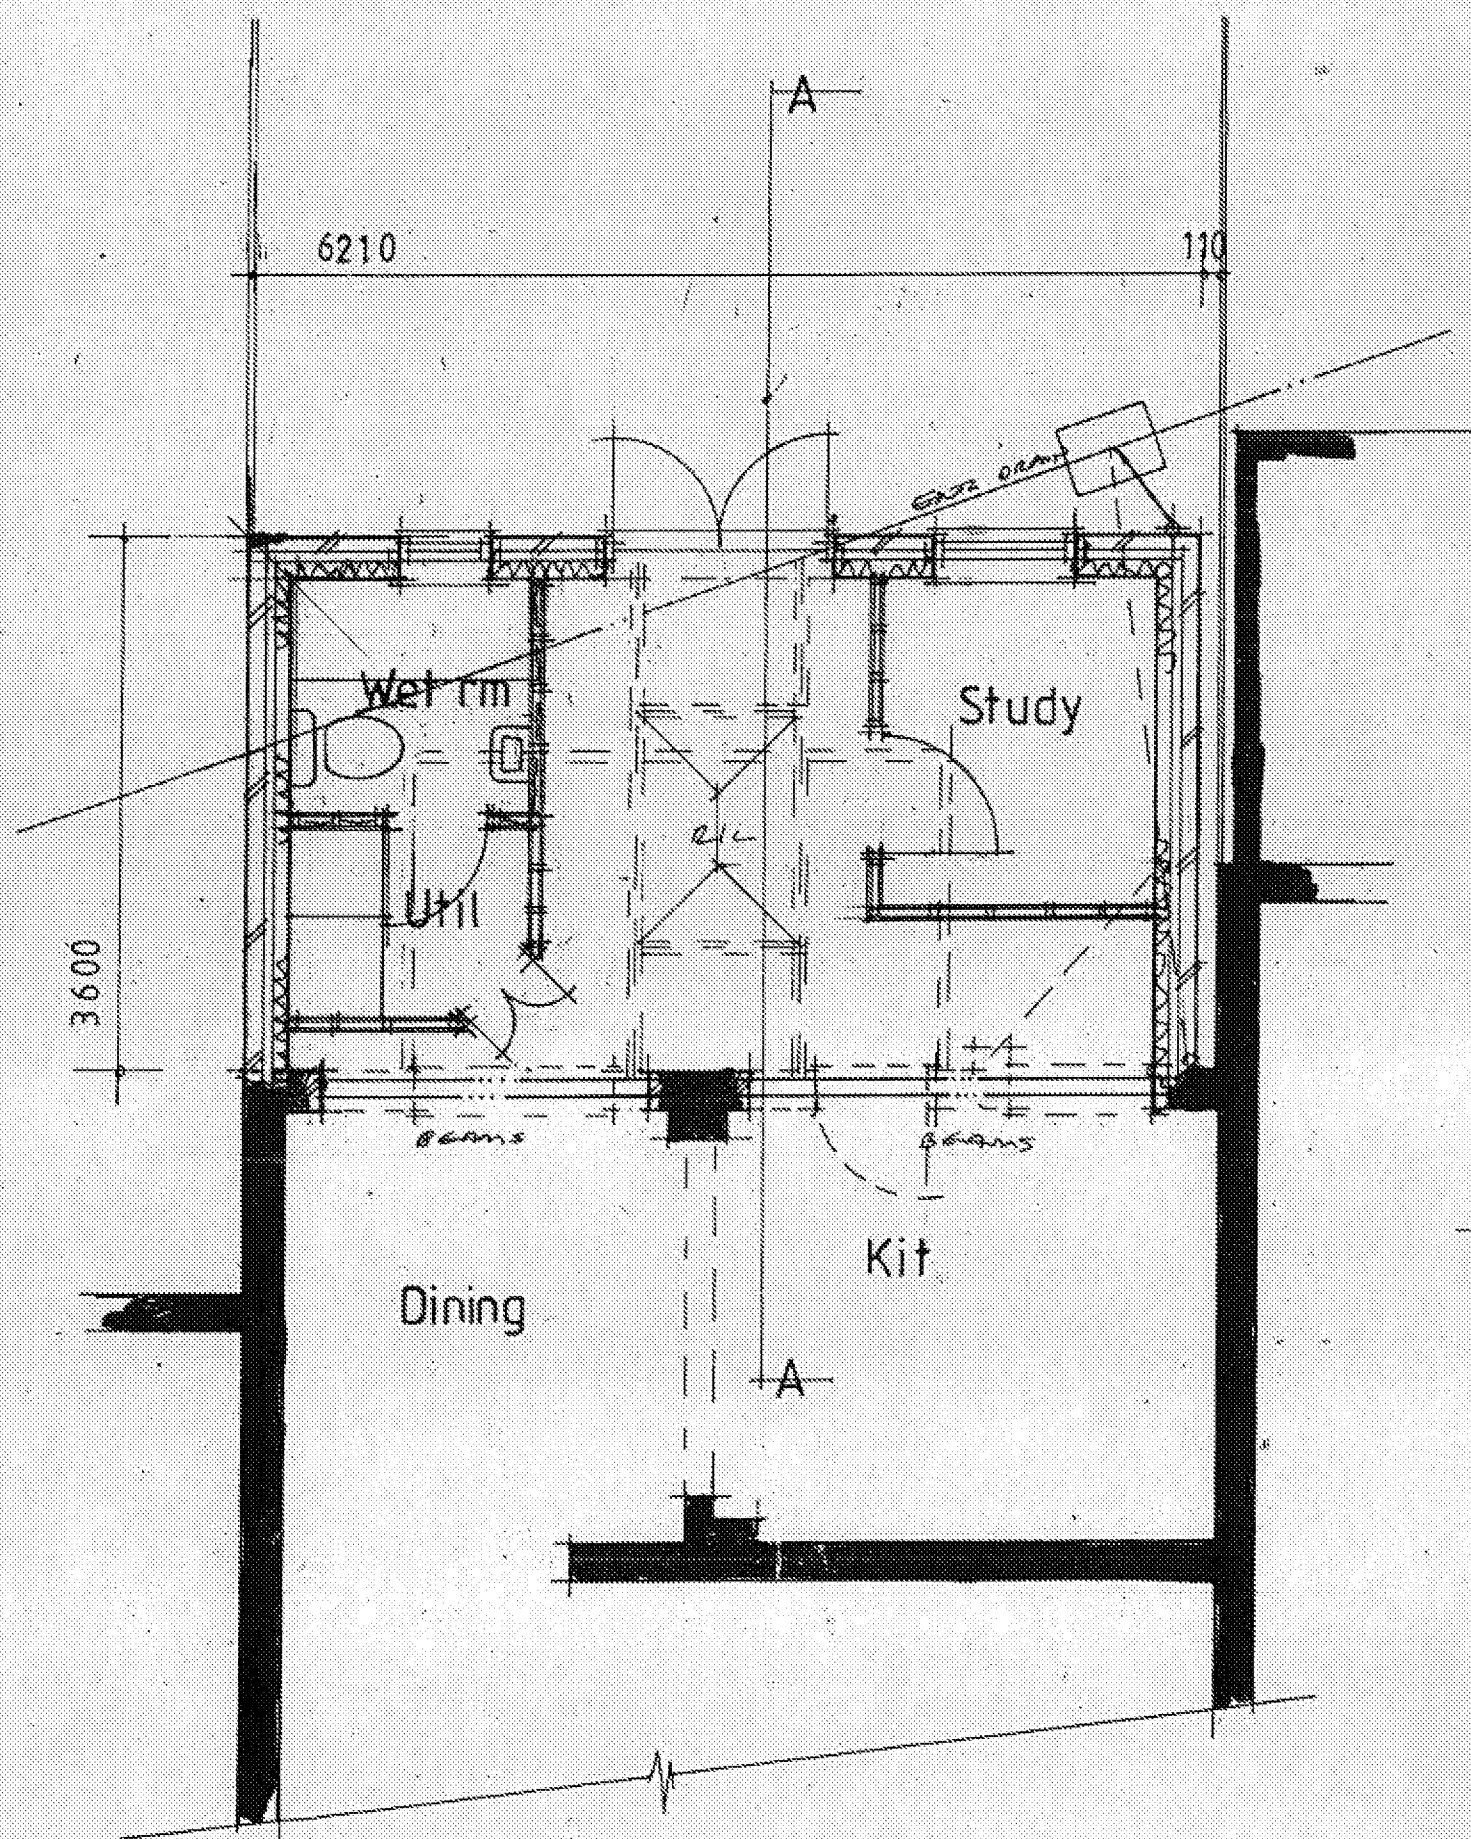


Plan 1:50

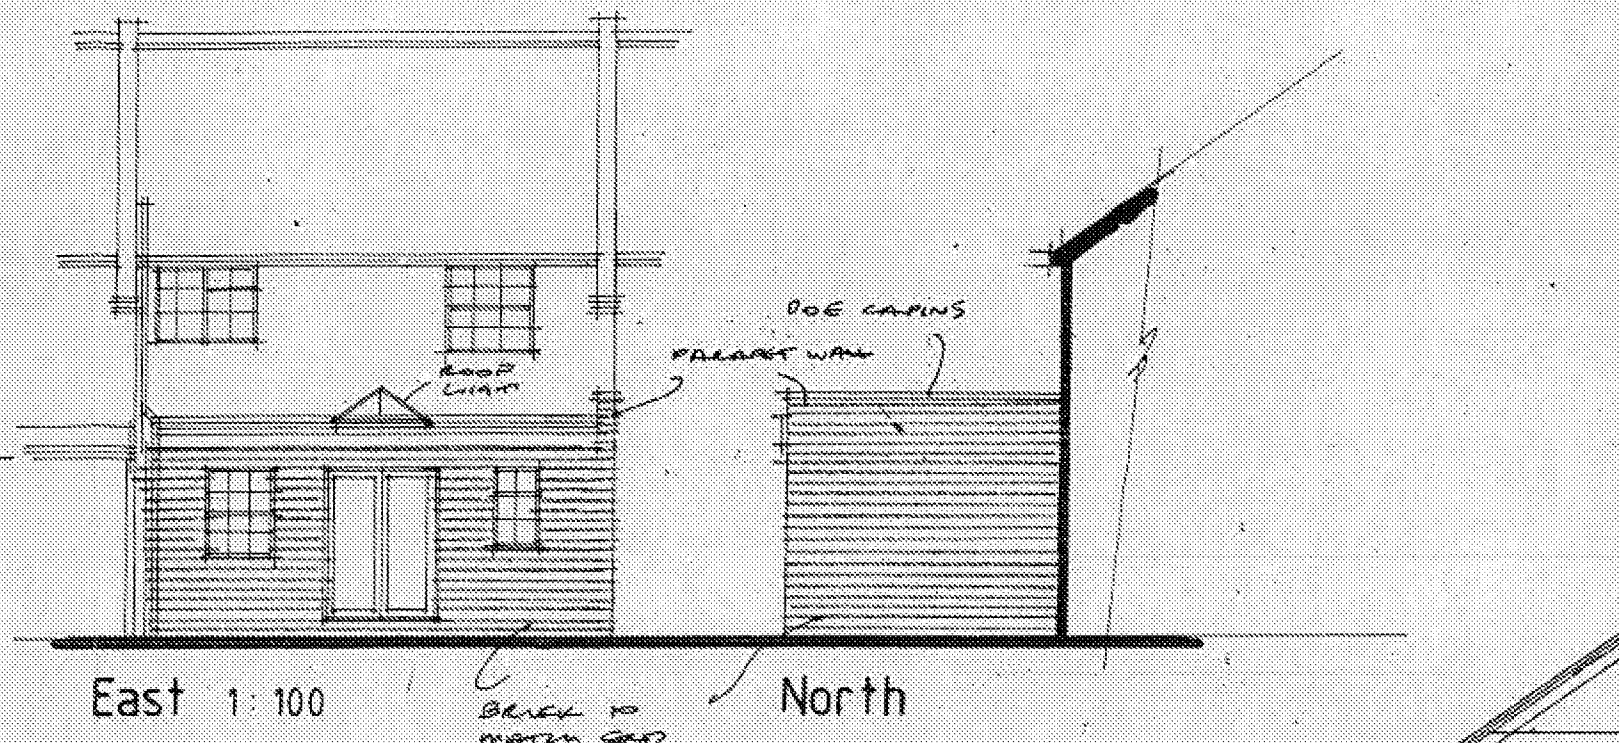

East 1:100

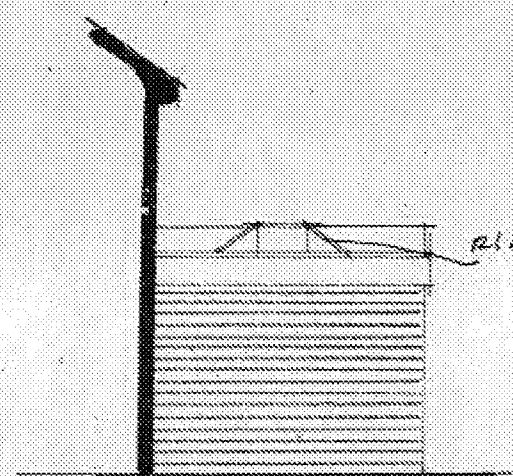

South

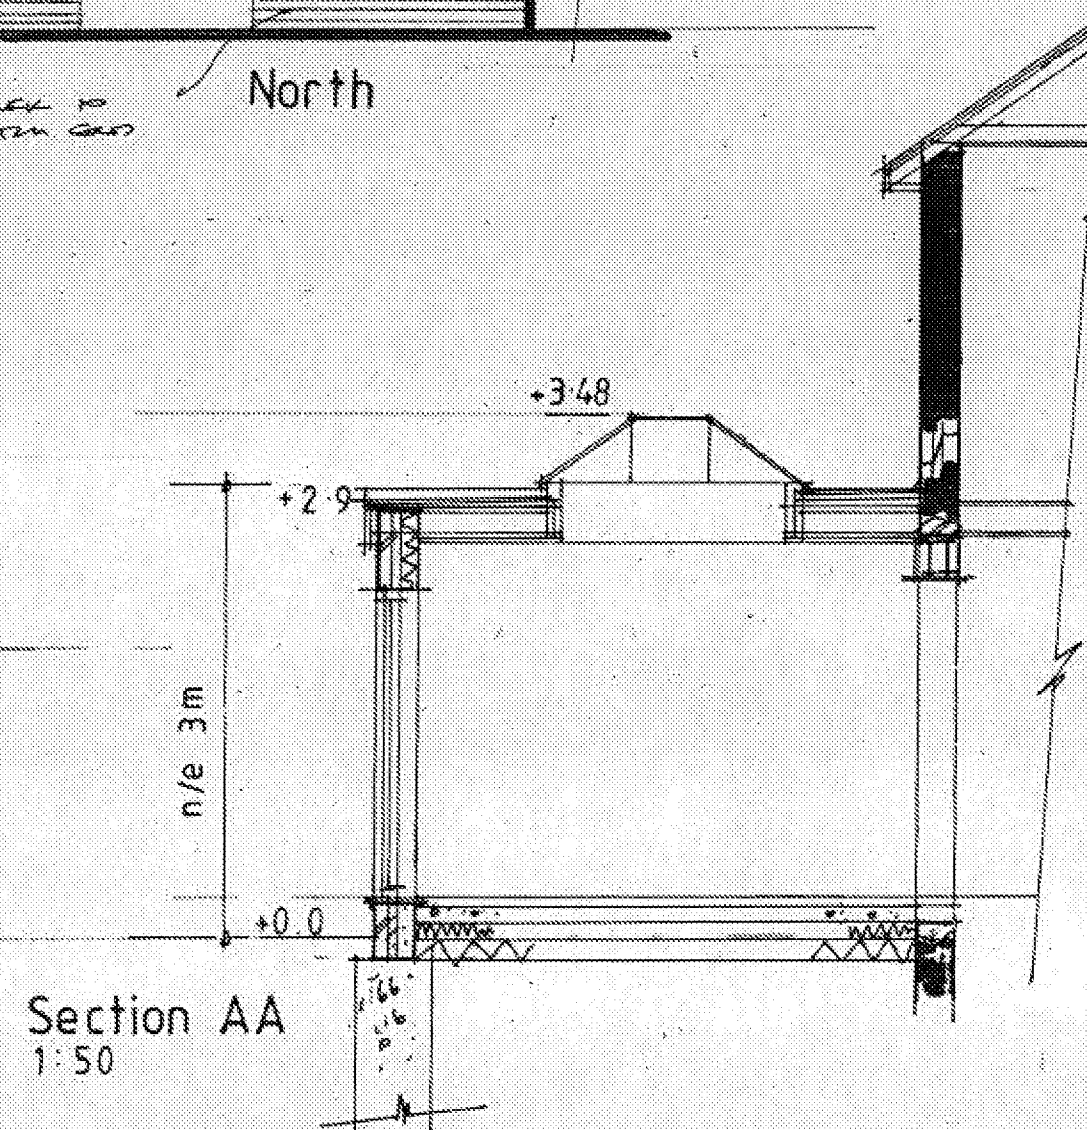

Section AA
1:50

AJ SALTER & SON
Architectural Technicians
and Surveyors
50 WINDSOR ROAD, WORTHING,
WEST SUSSEX, BN11 2LY

C			
B			
A			
Client	Ms. K. Aloe		
Address	90 West Drive : Angmering		
Drawing	Proposed extension	No.	2215-1
Scale	1:50 1:100	Drawn	DATE MAR '15