

Accommodation Schedule

Mix	Aparts.	Houses
1 bed	2	
2 bed	6	
2 bed		
3 bed		14
4 bed		8
	8	22

NB: 54no. parking spaces

NOTES


This drawing and all the information shown is the property of Southmill and shall not be copied whole, or in part, or used for any other purpose without written permission of the Company.

ALL SUBJECT TO STRUCTURAL ENGINEERS CHECKS AND CALCULATIONS.

ALL DIMENSIONS TO BE CHECKED ON SITE

IF ANY VARIATIONS ARE MADE TO SPECIFICATION/DRAWINGS WITHOUT SOUTHMILL KNOWLEDGE, SOUTHMILL WILL NOT BE HELD ACCOUNTABLE FOR NON COMPLIANCE OF PLANNING AND BUILDING REGULATIONS


Schedule Of Accommodation

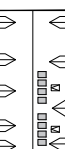	X 2No
TYPE A 1019 sq ft - 3 Bedroom Terrace	
	X 8No
TYPE B 1452 sq ft - 4 Bedroom Detached House	
	12No X (2No Affordable)
TYPE C 1252 sq ft - 3 Bedroom Semi Detached House/Terrace	
	X 6No 2 Bed 2No 1 bed
APARTMENTS Plot 23 645 sq ft - 1 bed apartment Plot 24 660 sq ft - 1 bed apartment Plot 25 665 sq ft - 2 bed apartment Plot 26 666 sq ft - 2 bed apartment Plot 27 656 sq ft - 2 bed apartment Plot 28 656 sq ft - 2 bed apartment Plot 29 656 sq ft - 2 bed apartment Plot 30 850 sq ft - 2 bed apartment	

- R 07.02.19-Updated external floor finishes
Q 07.11.18- Updated plan to new layout
P 17.10.18- Added path to front plots to comply with 278 works
O 25.09.18 - Planning Issue
N 06.09.18 - Plan amended after planning mtg
M 29.08.18 - Plan amended planners comments
L 10-08.18 - Floor areas updated
K 26.07.18 - Boundary updated
J 06.07.18 - Plot 5 updated
H 22.05.18 - Rear paths added to plots 2 & 3
G 22.05.18 - Scheme updated following comments
F 17.05.18 - Scheme updated following comments
E 11.05.18 - Scheme updated following comments
D 10.05.18 - Scheme updated following comments
C 04.05.18 - Scheme updated following comments
B 20.04.18 - Scheme updated following comments
A 18.04.18 - Scheme updated following comments

Rev.	Date.	Remarks
 Northern Office Ground Floor, Building 3, Olympic Park, Warrington, WA2 0YL T - 01925 851604		
		
Project. Angmering		
Title. Proposed site Layout		
Construction		
Scales. 1:200@A1		Date. May 2018
Drawing Number. 1006-Ang101	Revision. R	Drawn by. PM

ARL

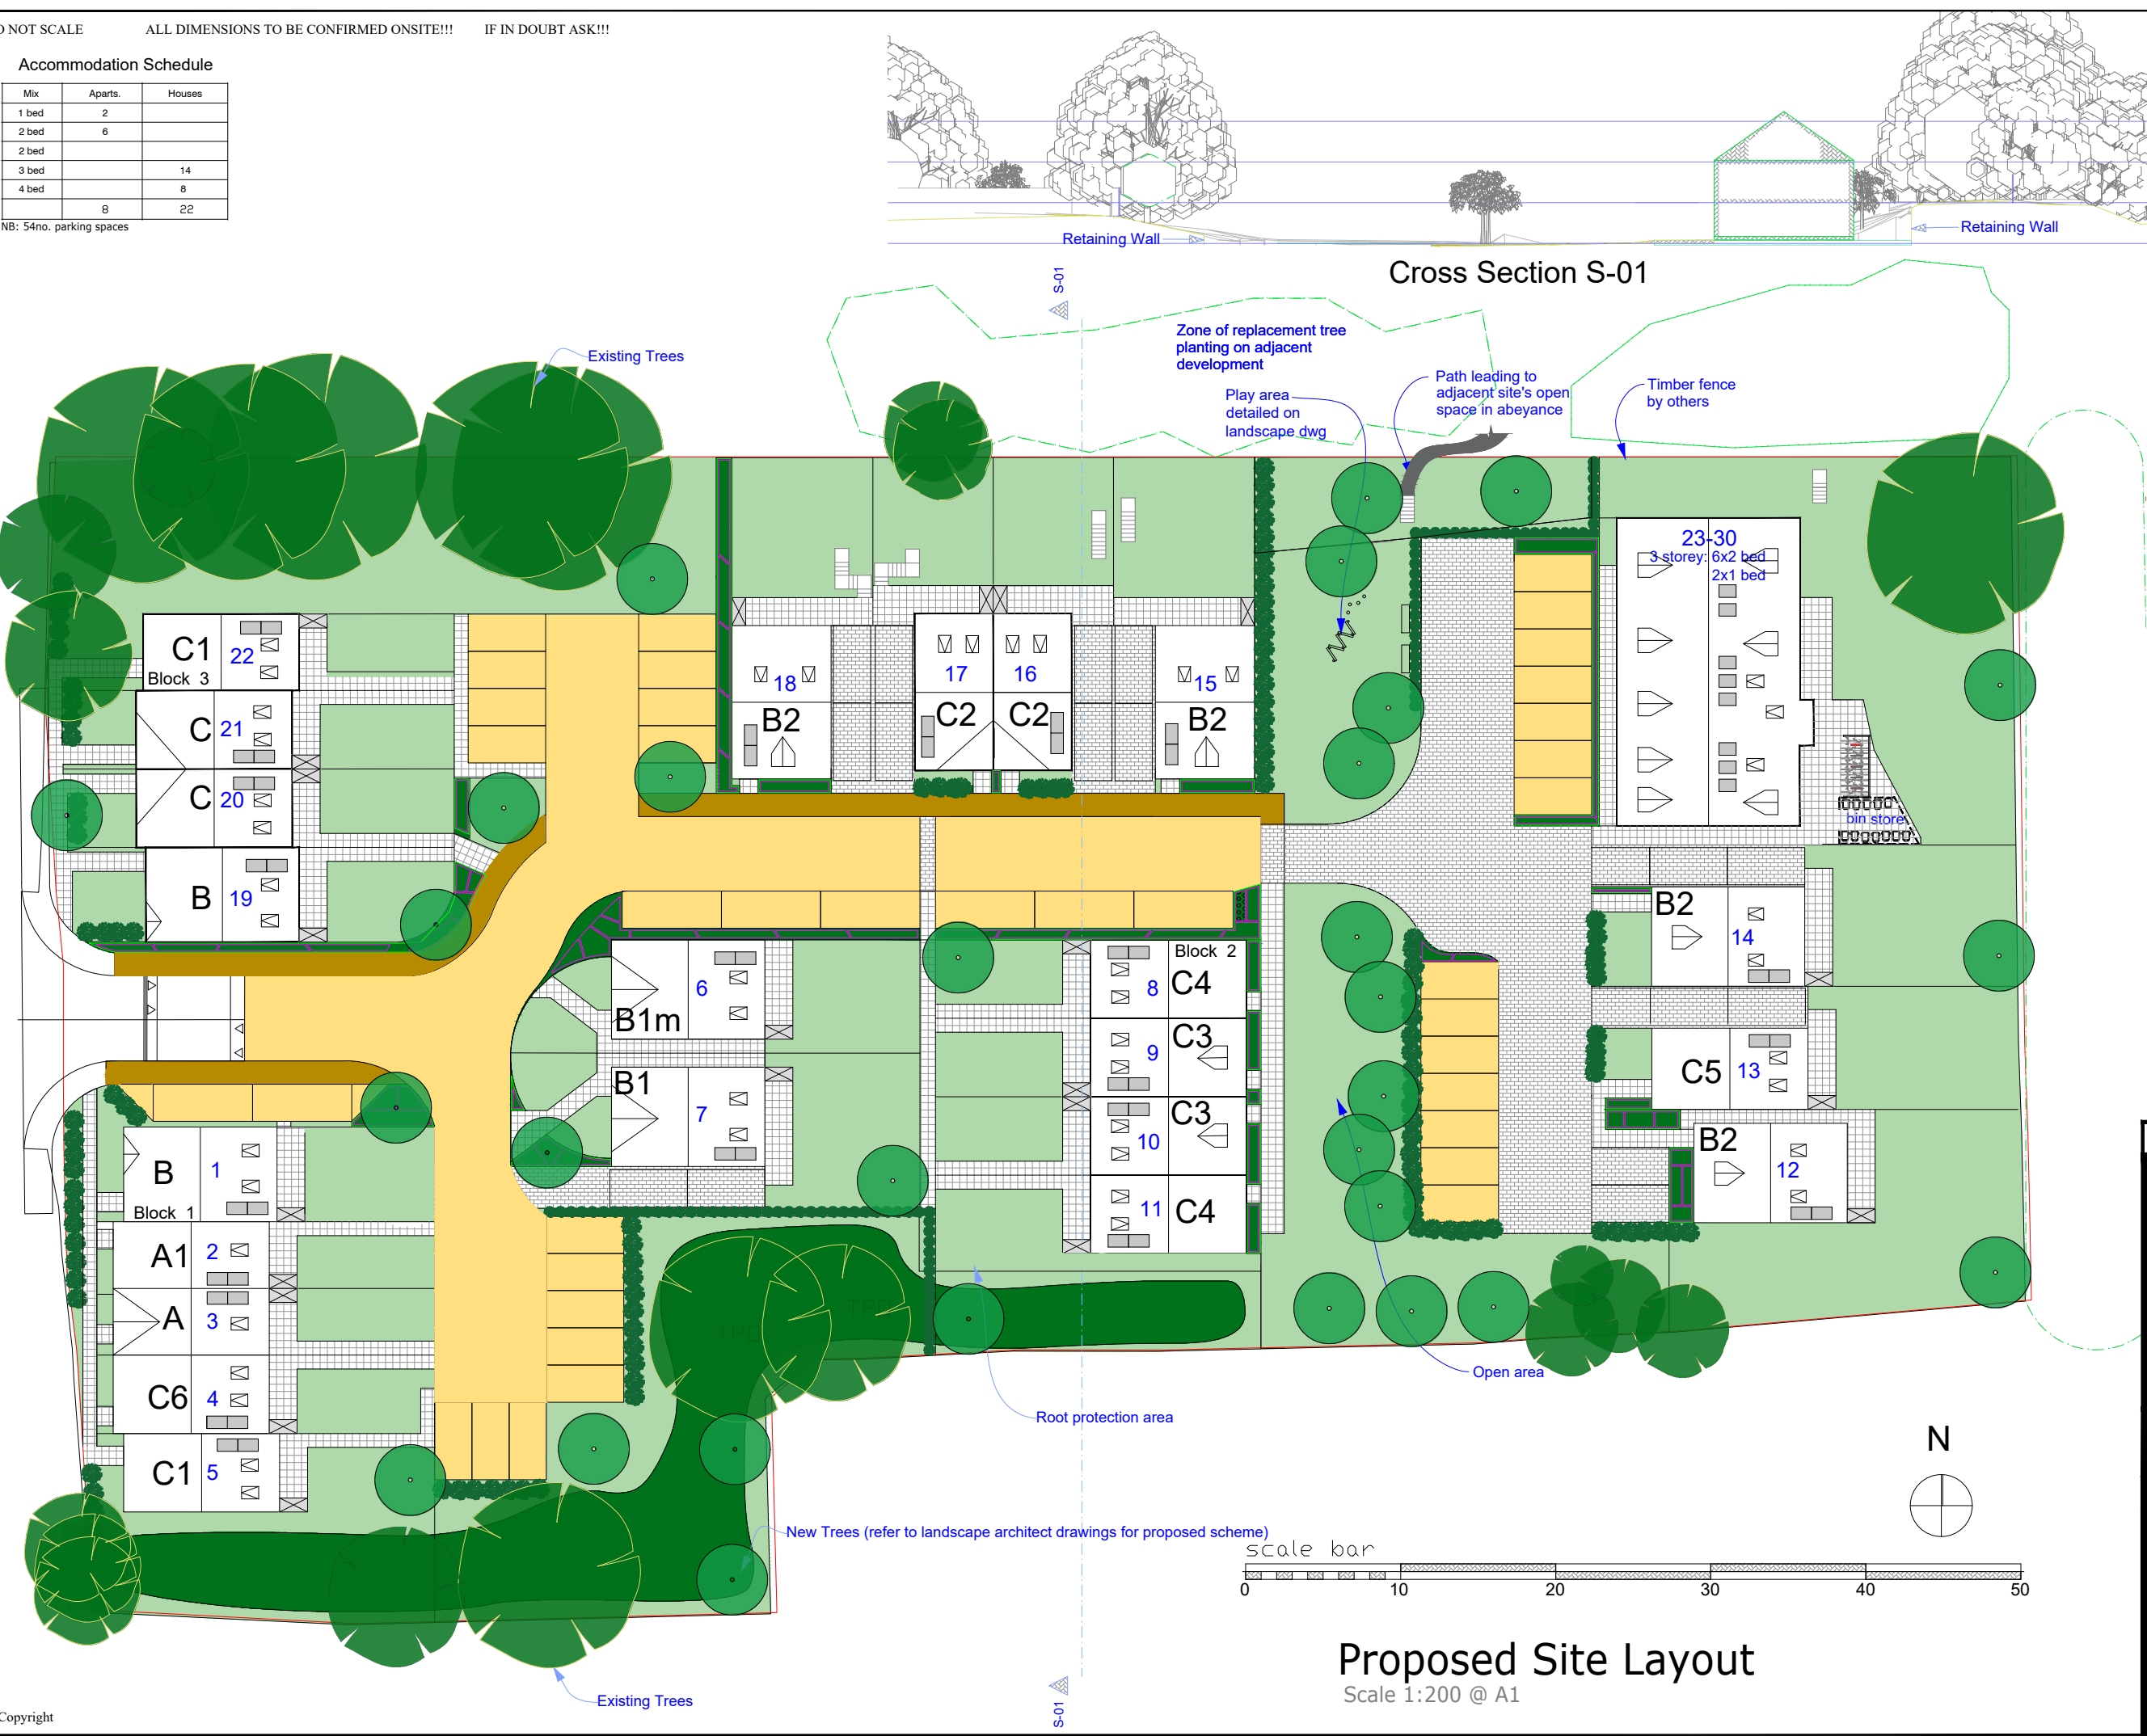

Proposed Site Layout

Scale 1:200 @ A1