
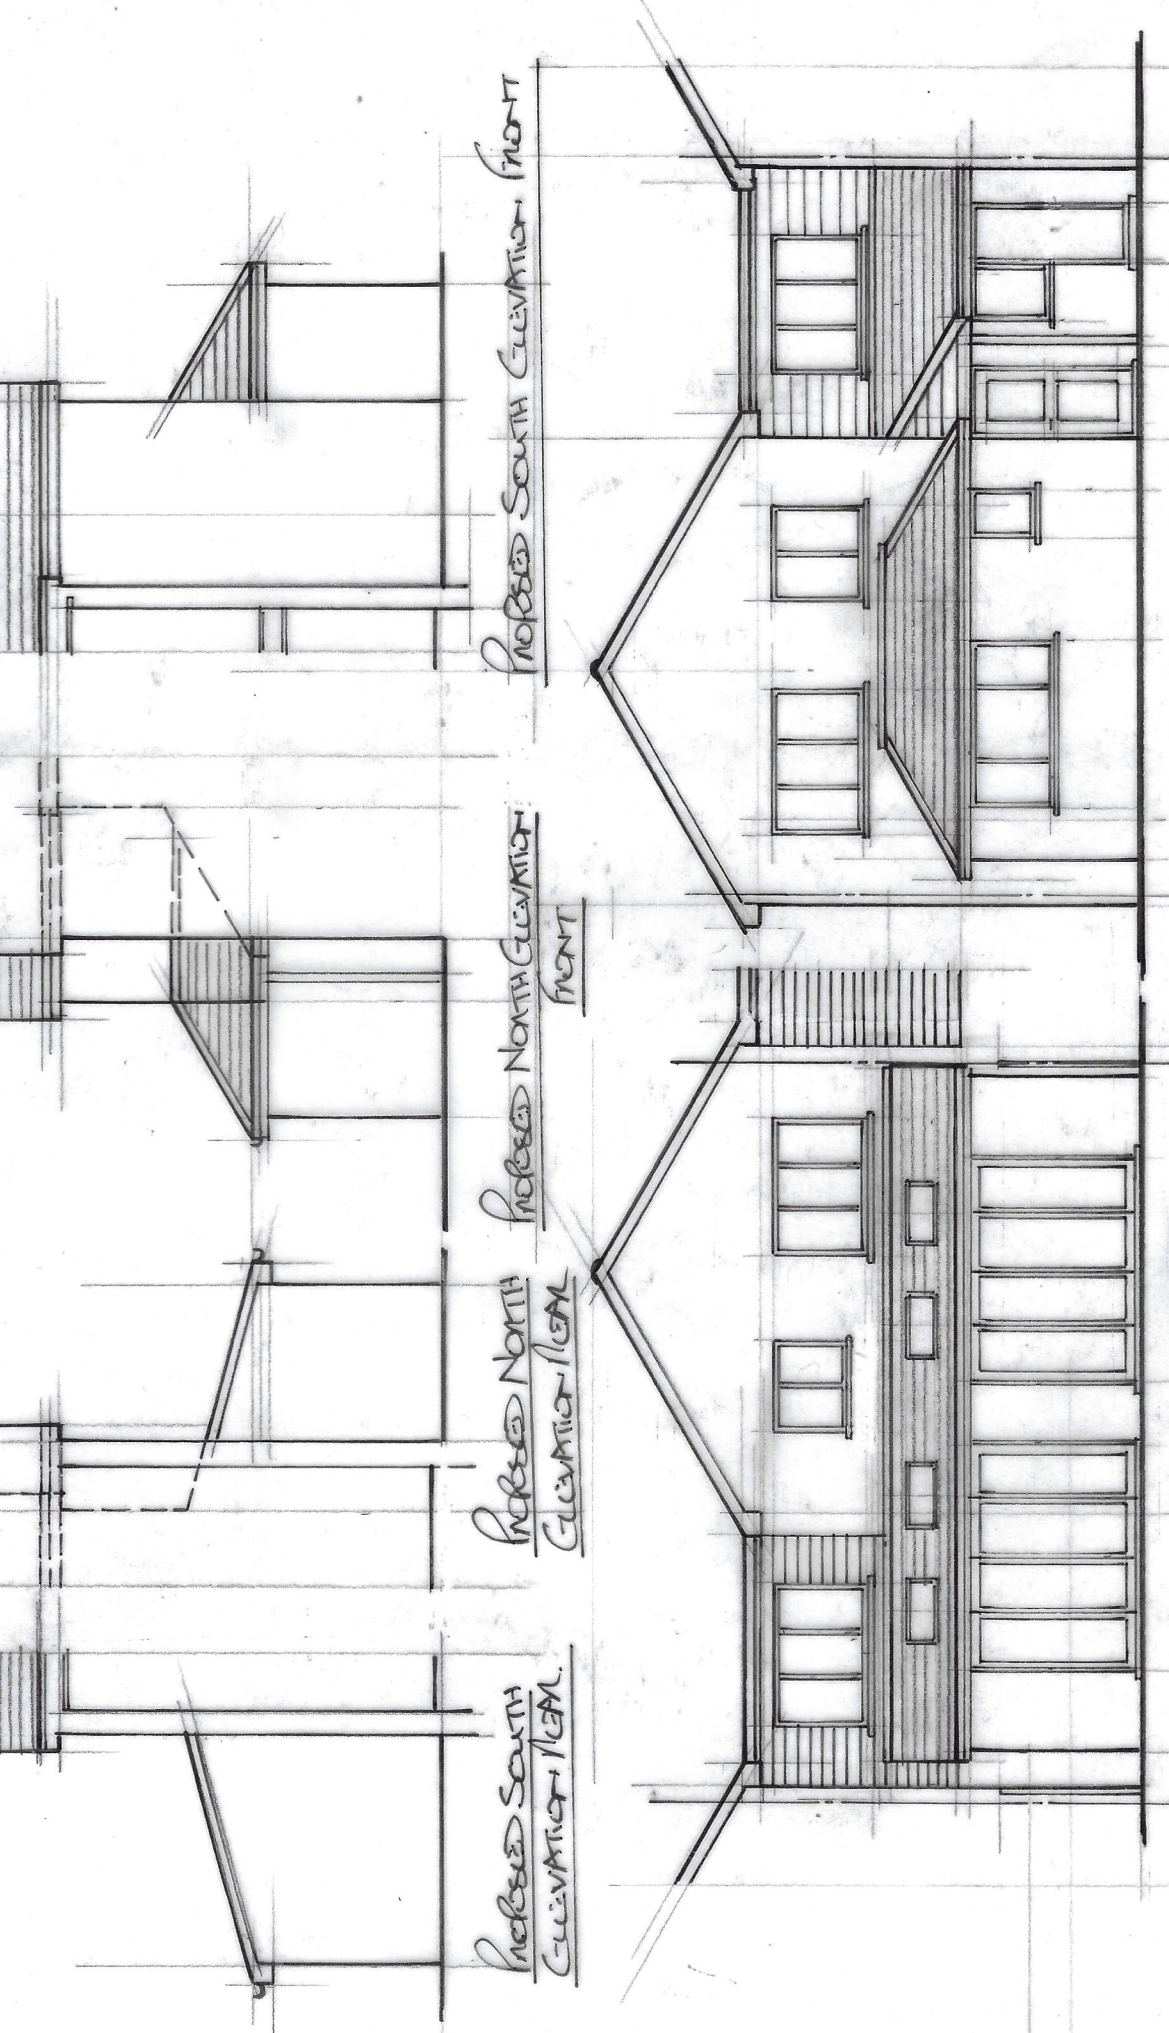
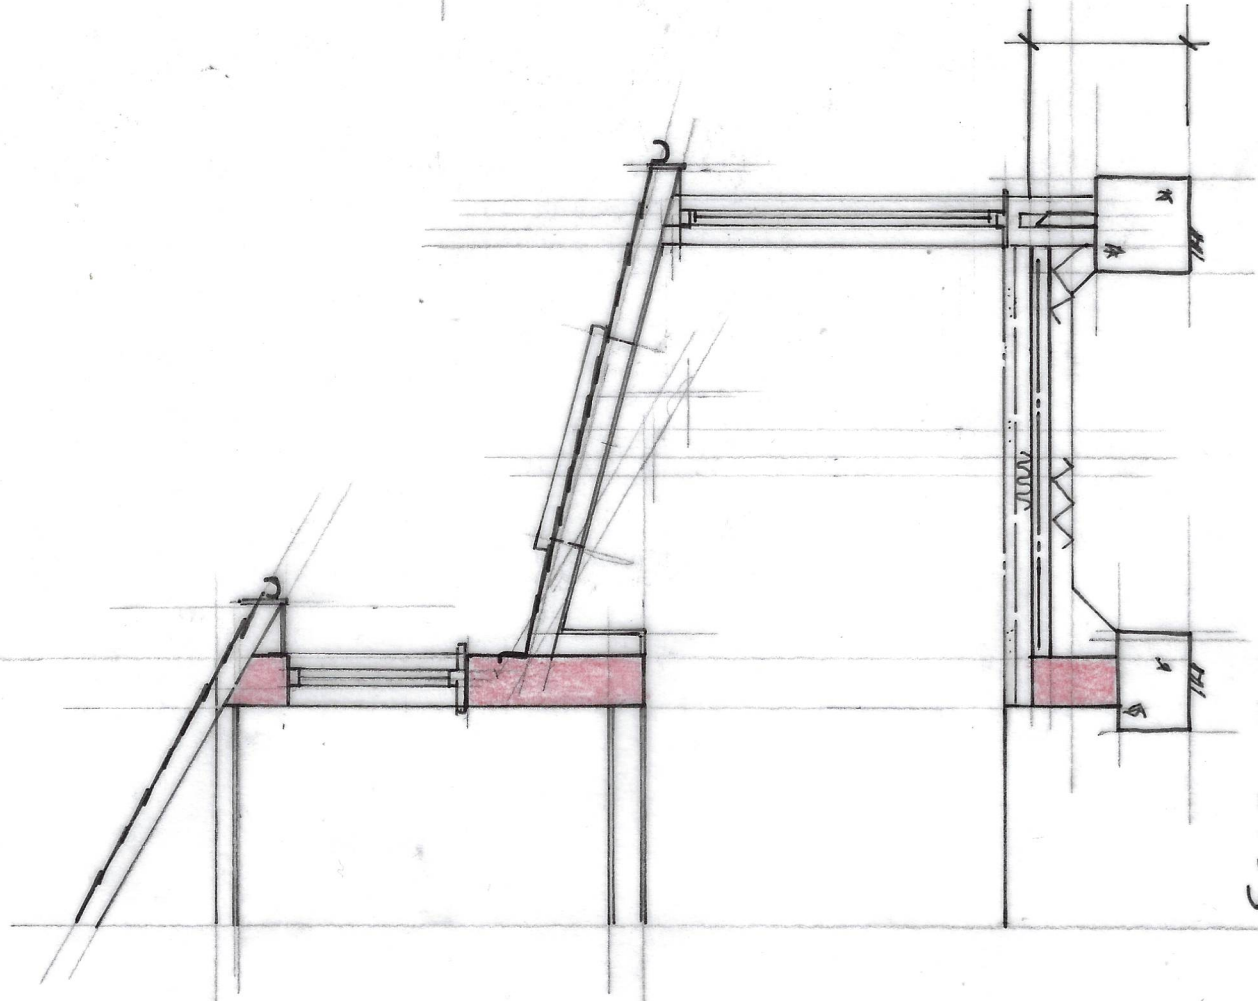
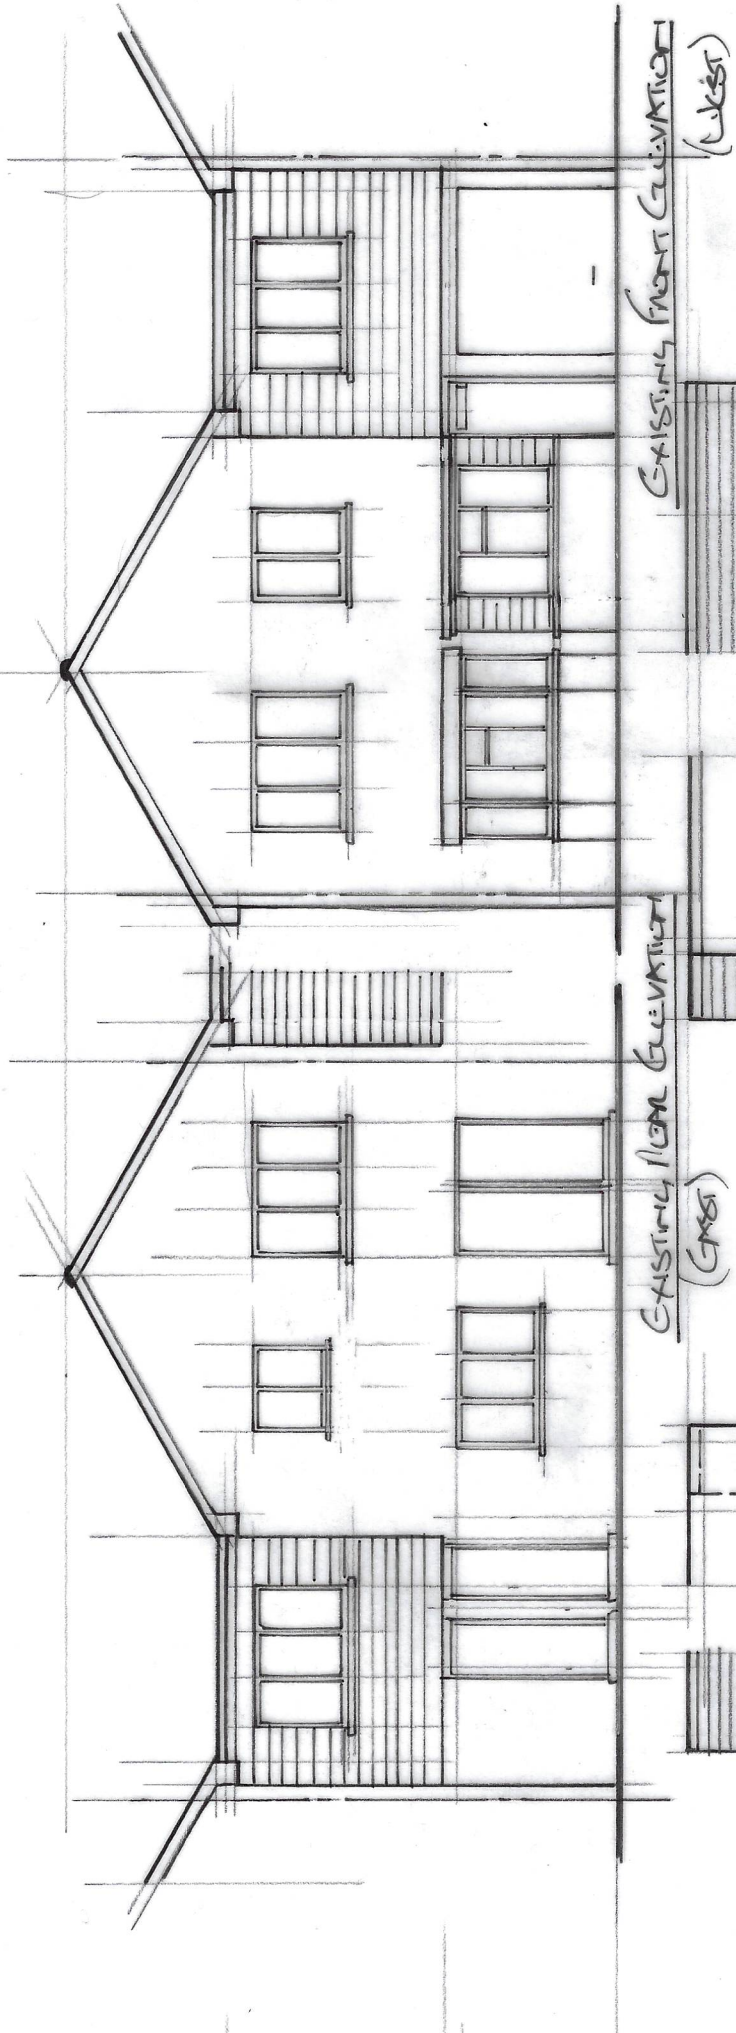


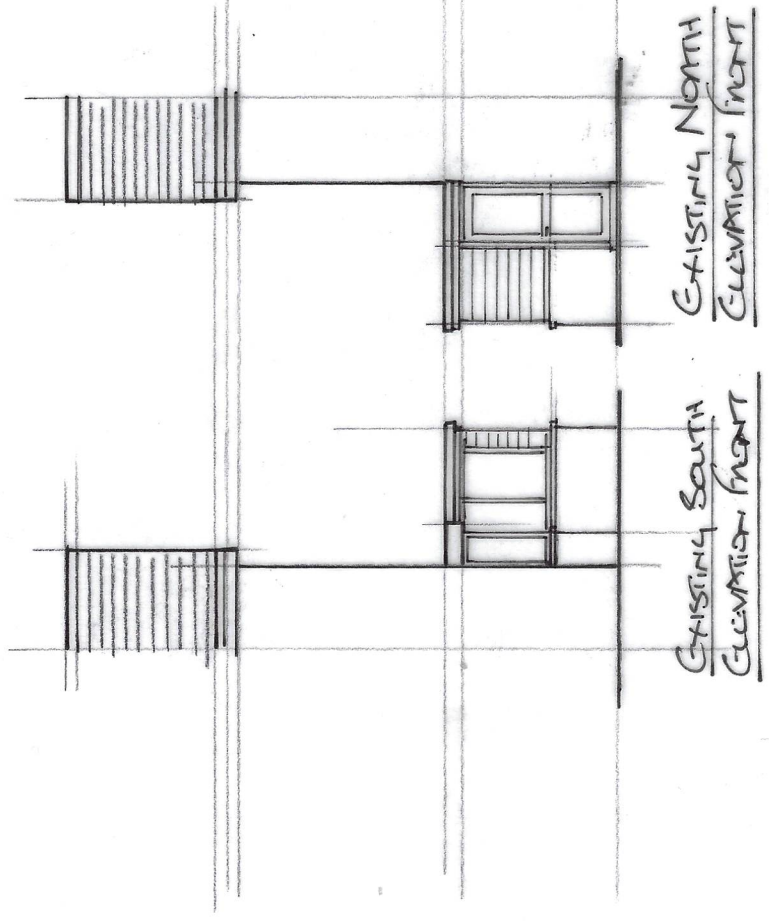

PROPOSED REAR ELEVATION (1:100) (EAST)

PROPOSED FRONT ELEVATION (1:100) (WEST)

SECTION X-X

(1:50)

ON 1m 2m 1:50 (AS)

ON 1 2 3 4 5m 1:100 (AS)

27 Beechview Avenue Arundel City + Proposed Elevation Section 1:50/100 17th/04