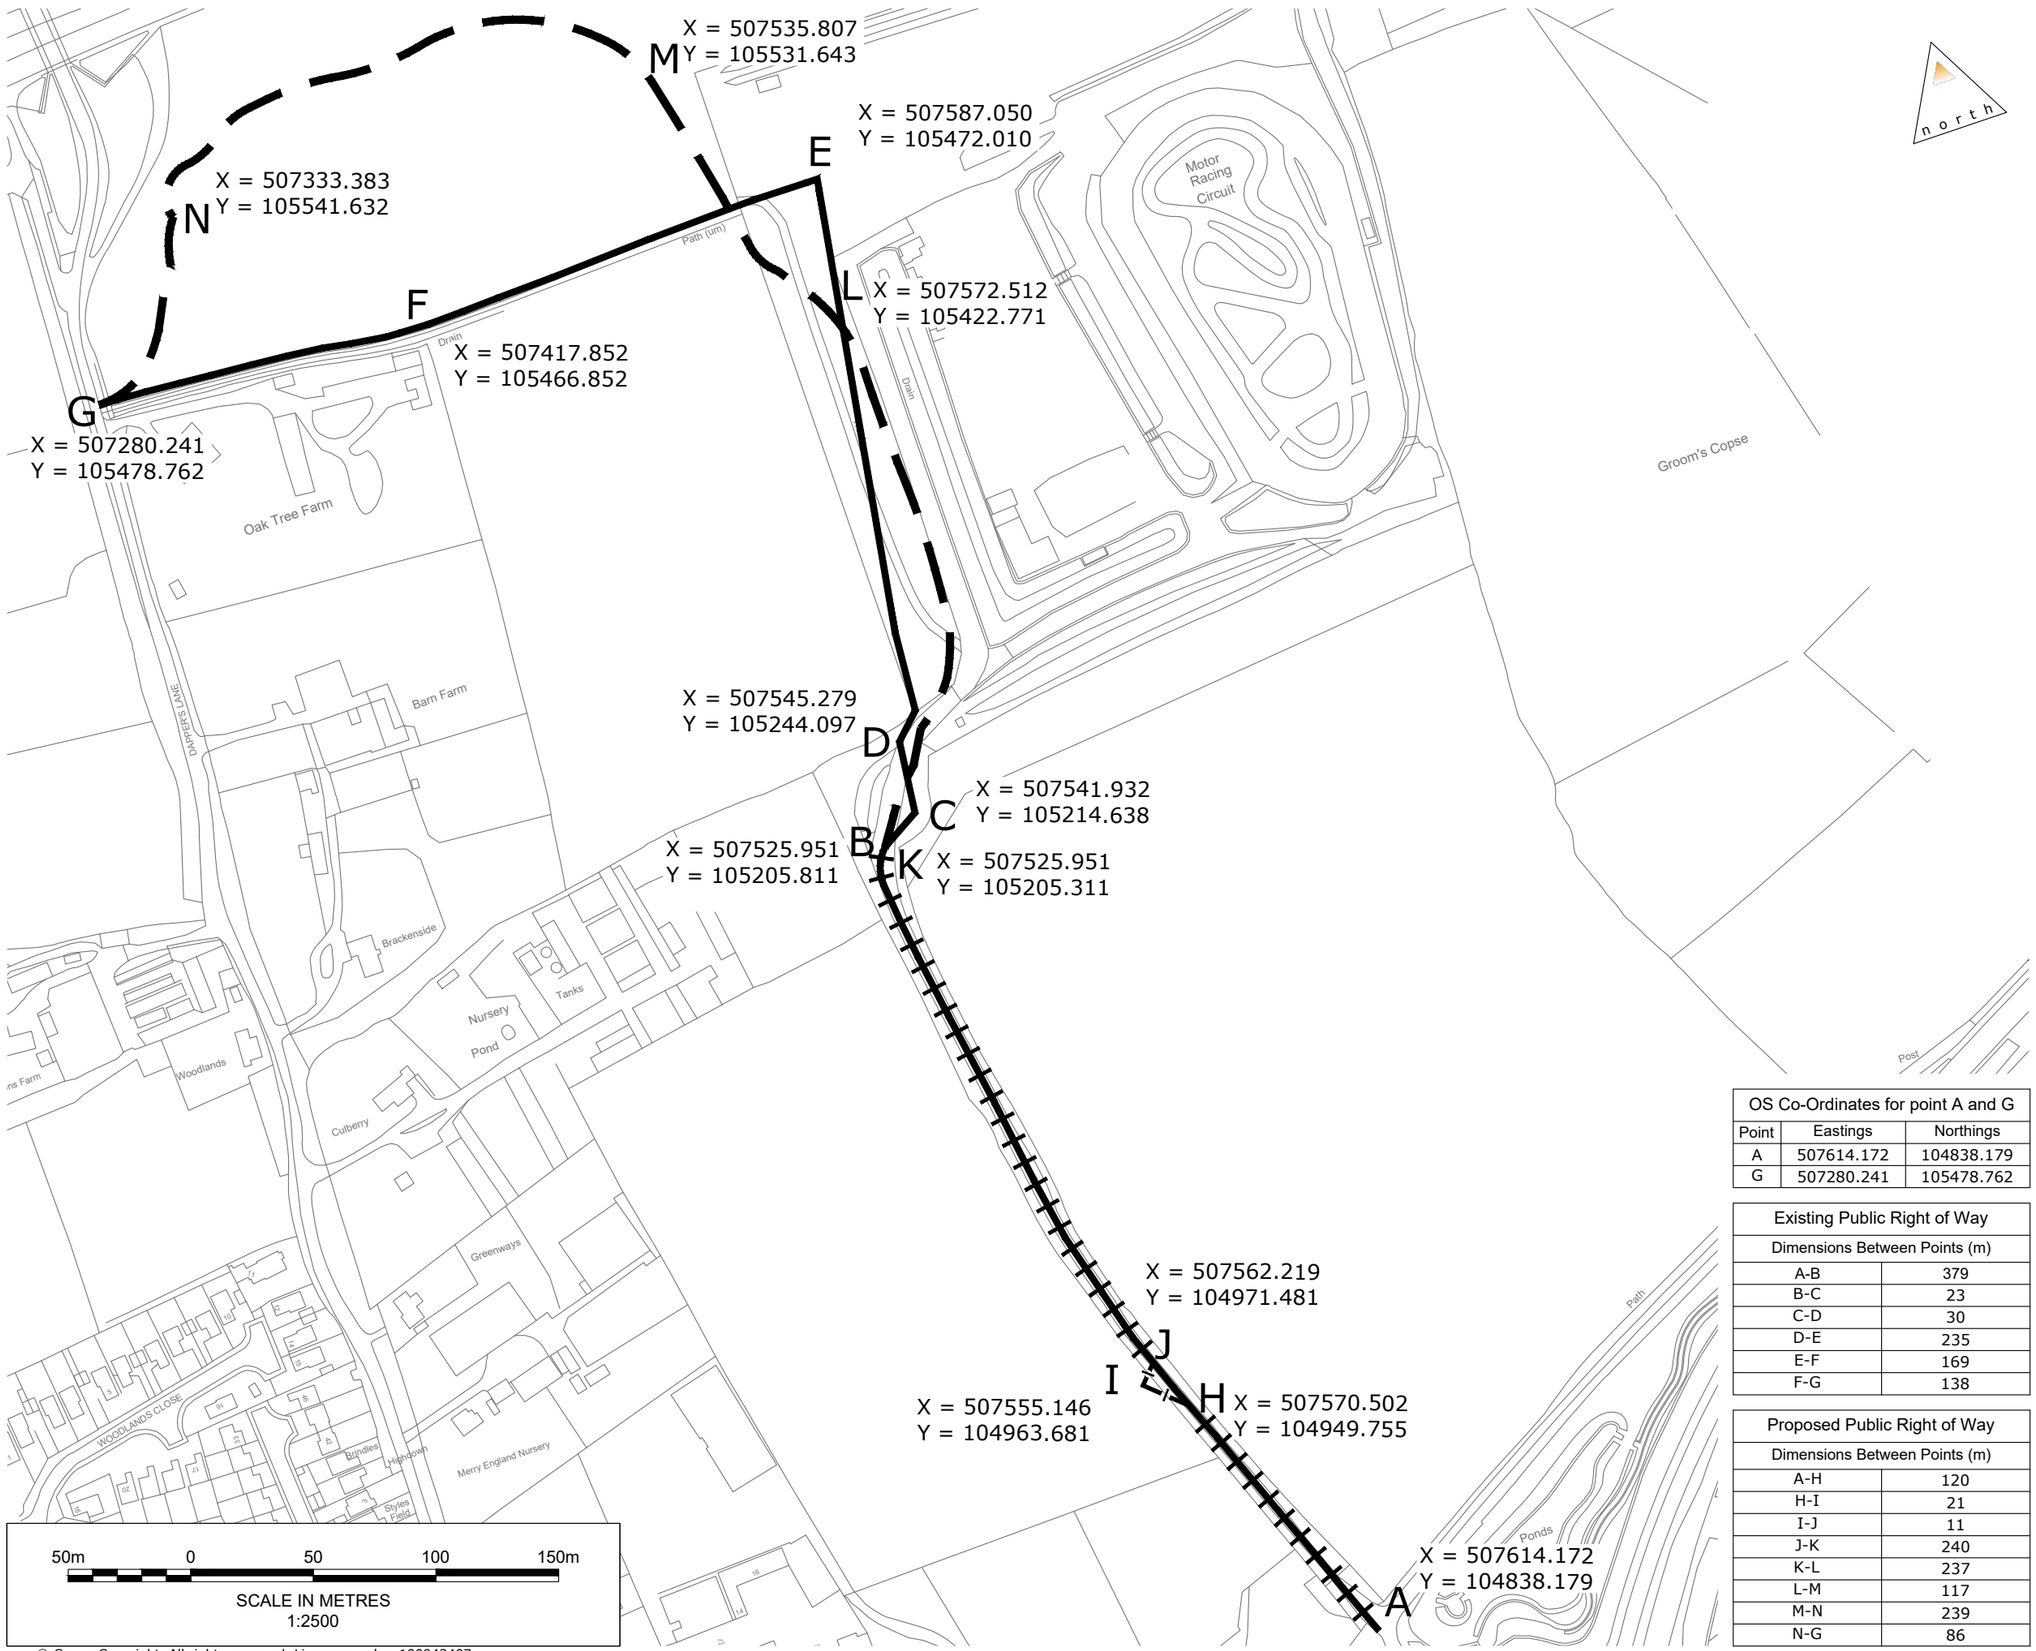

© Crown Copyright. All rights reserved. Licence number 100043407

Legend

- Existing PRoW 2149 Public Footpath Route to be stopped up BCDEFG and HJ
- Existing PRoW 2149 Public Footpath Route to be improved AH and JB
- Proposed PRoW 2149 Public Bridleway Route HIJ
- Proposed PRoW 2149 Public Bridleway Route KLMNG

OS Co-Ordinates for point A and G		
Point	Eastings	Northings
A	507614.172	104838.179
G	507280.241	105478.762

Existing Public Right of Way	
Dimensions Between Points (m)	
A-B	379
B-C	23
C-D	30
D-E	235
E-F	169
F-G	138

Proposed Public Right of Way	
Dimensions Between Points (m)	
A-H	120
H-I	21
I-J	11
J-K	240
K-L	237
L-M	117
M-N	239
N-G	86

I	Drawing title amended	RW	RS	MM	10.05.2023
H	Existing PRoW amended	RW	RS	MM	06.04.2023
G	Extra points added	RW	RS	MM	20.02.2023
F	Co-ordinates added	RW	RS	MM	09.02.2023
E	Line types amended	RW	RS	MM	24.01.2023
D	Line type amended	RW	RS	MM	04.01.2023
C	Updated drawing	RW	RS	MM	03.01.2023
B	Updated drawing	RW	RS	MM	27.10.2022
Revision Notes:		Drn	Chk	App	Date

Drawing Status:
FOR APPROVAL
NOT FOR CONSTRUCTION

motion

84 North Street
Guildford
Surrey
GU1 4AU
01483 531300

9 Greyfriars Road
Reading
Berkshire
RG1 1NU
0118 206 2930

Golden Cross House
8 Duncannon Street
London
WC2N 4JF
020 7031 8141

www.motion.co.uk

Client: CALA HOMES

Project:
Land North of Water Lane, Angmering

Title:
Existing and Proposed
Public Right of Way 2149

Scale: 1:2500 (@ A3)

Project No: 2003033

Drawing:
2003033-SK-21

Revision:
I

C:\Users\rwiseman\Motion\StaffSite - 1caang 2003033\Drawings\On-Site\2003033-SK-21i [Existing And Proposed PROW].dwg

ARUN DISTRICT COUNCIL A/28/24/DOC