



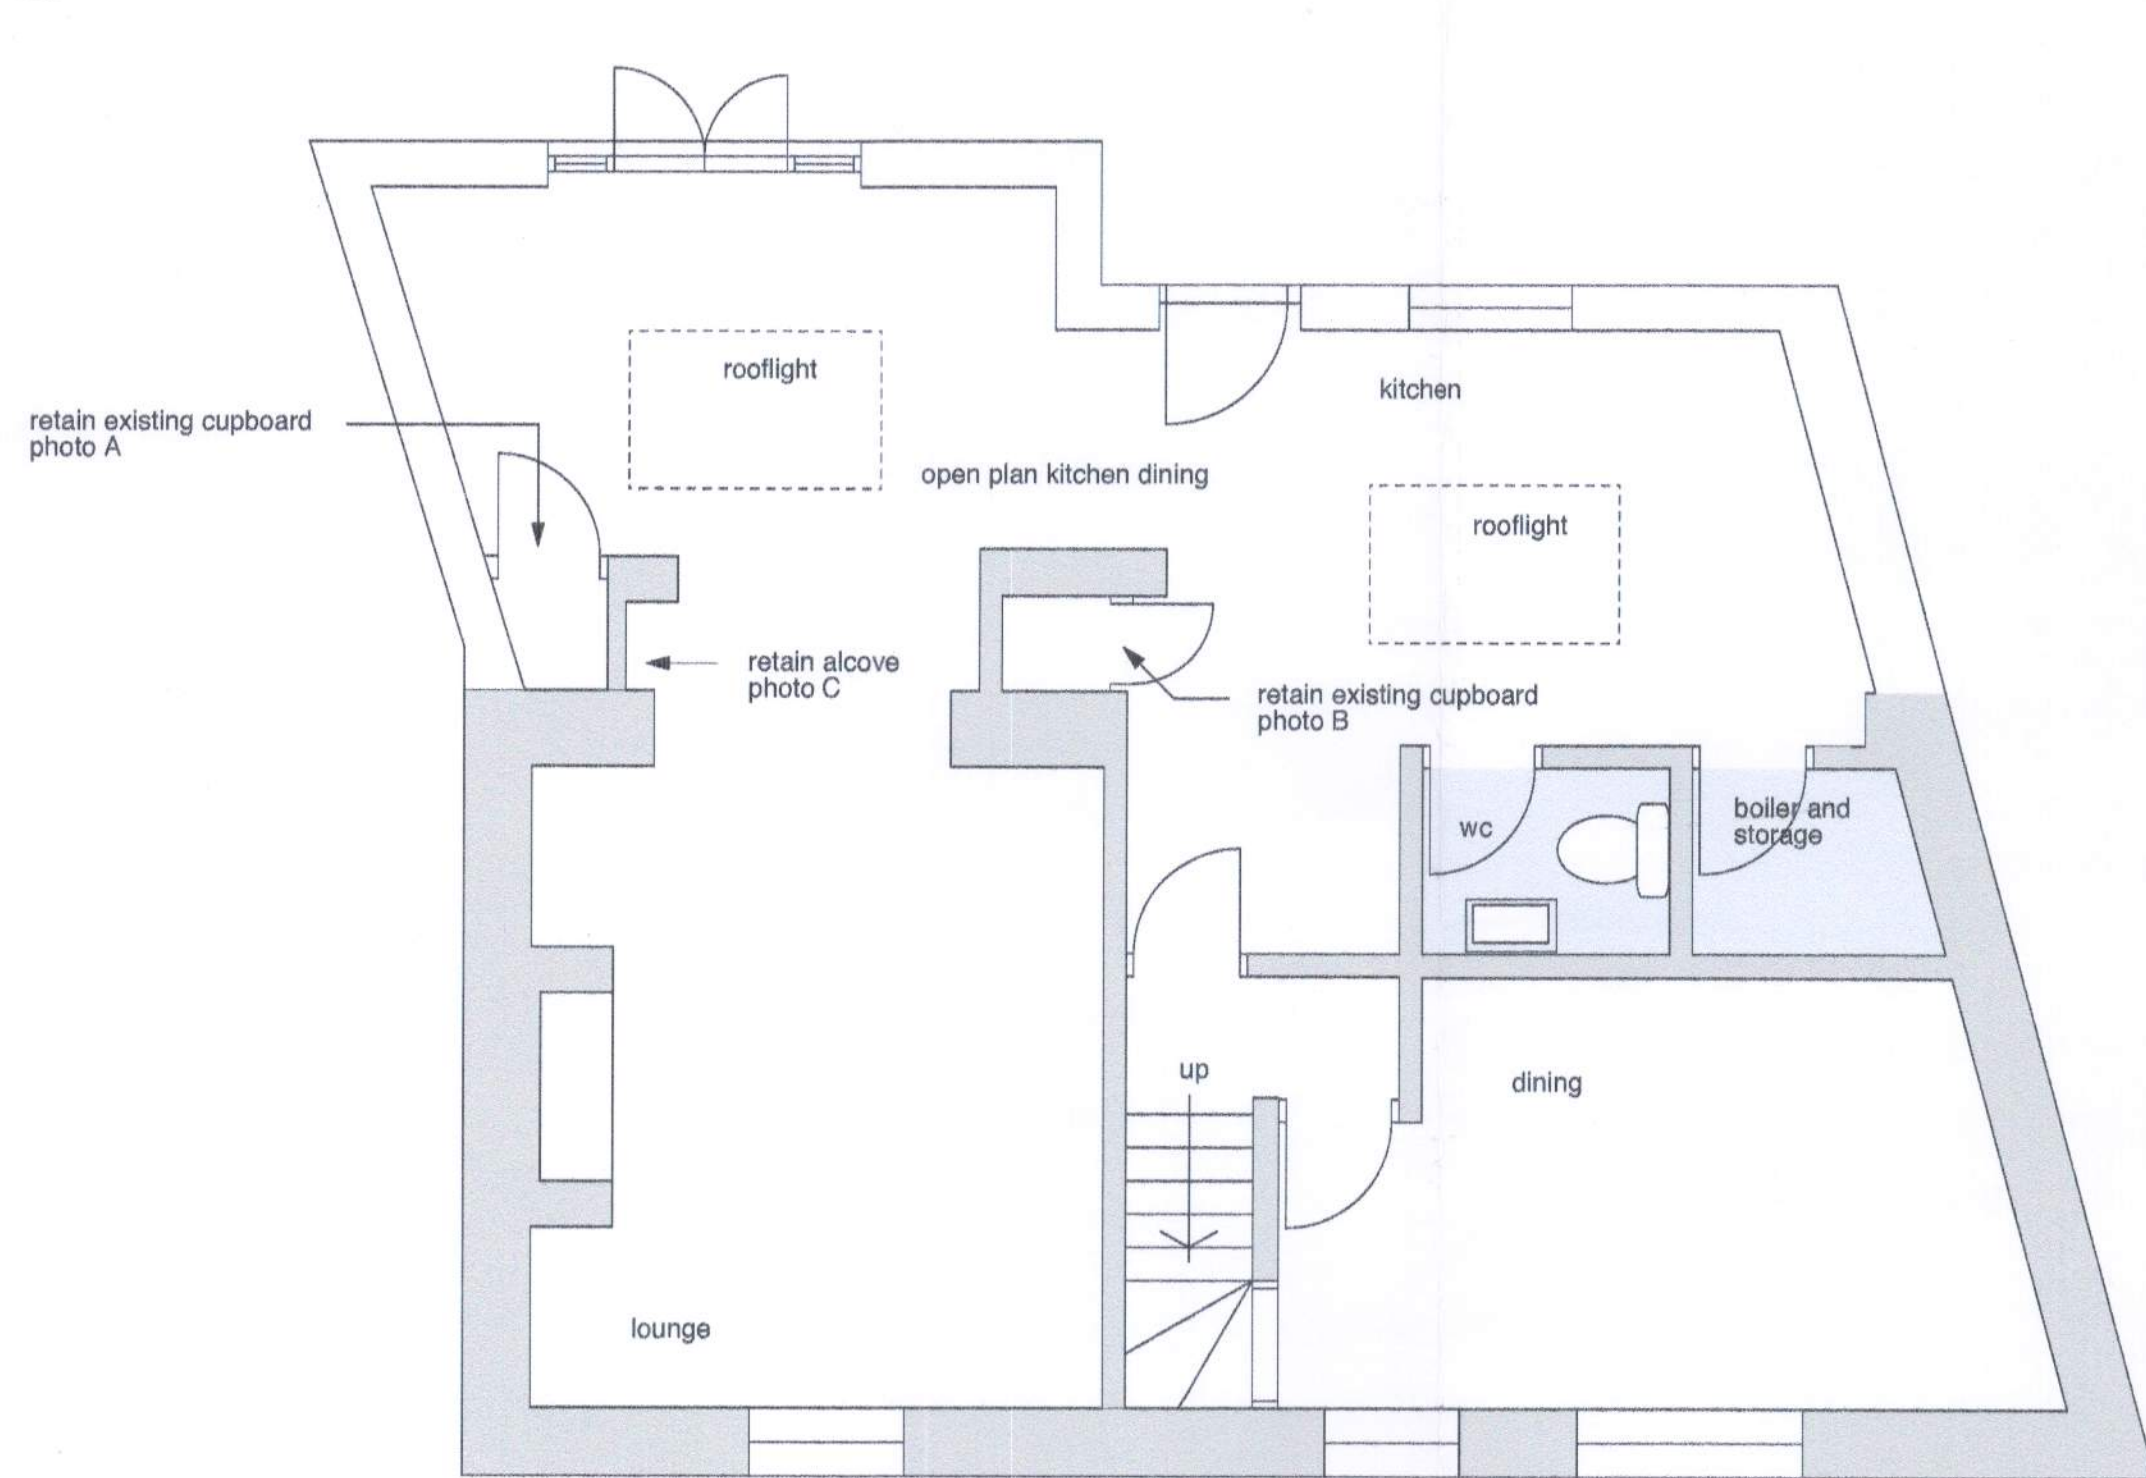


GROUND FLOOR

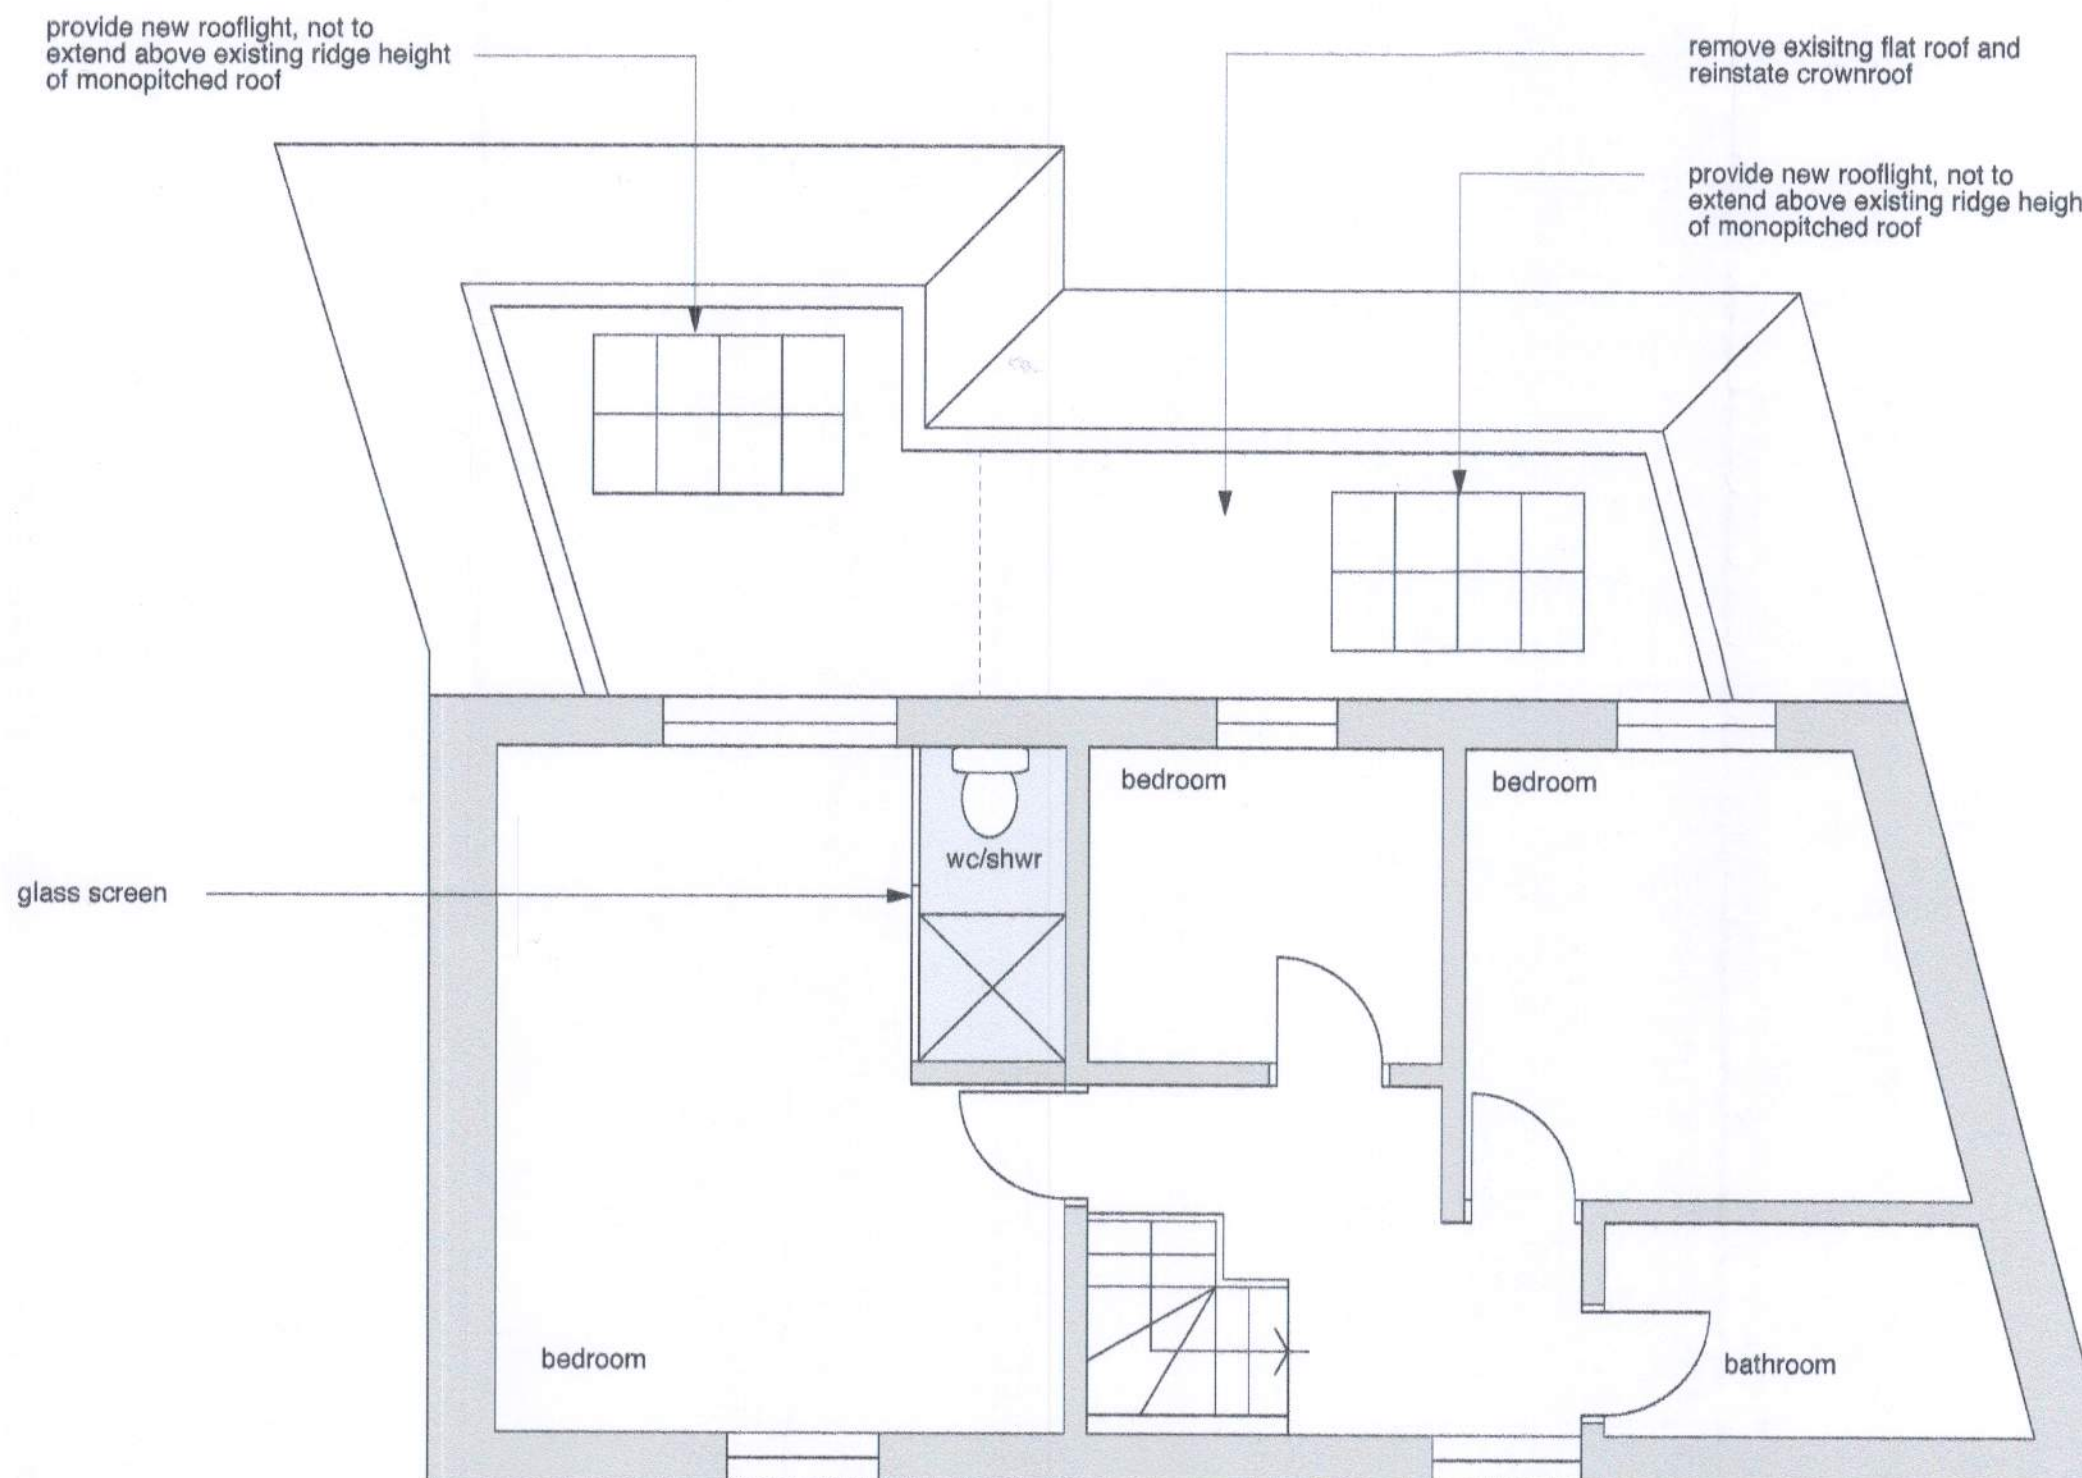

FIRST FLOOR

Original House
Later Extension

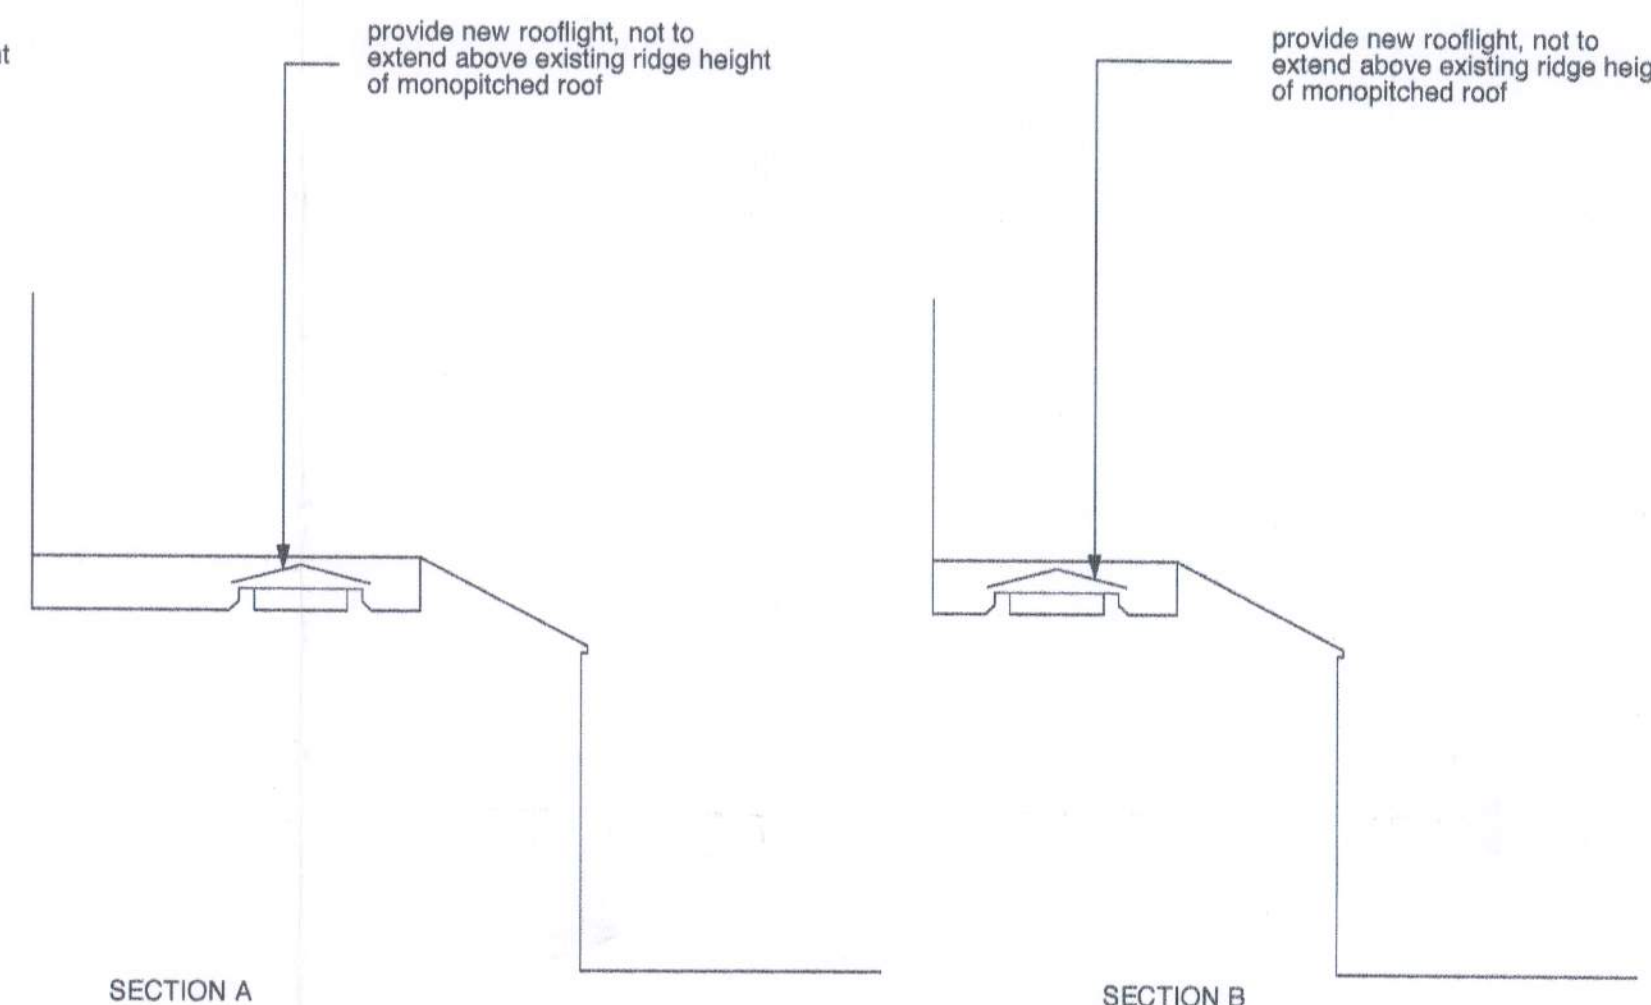

0 1 2 3 4 5 6 7 8 9 10
SCALE BAR
A1 DRAWING SIZE

PROPOSED

EXISTING



PHOTOGRAPH A




PHOTOGRAPH B




PHOTOGRAPH C

Original House
Later Extension


0 1 2 3 4 5 6 7 8 9 10
SCALE BAR
A1 DRAWING SIZE

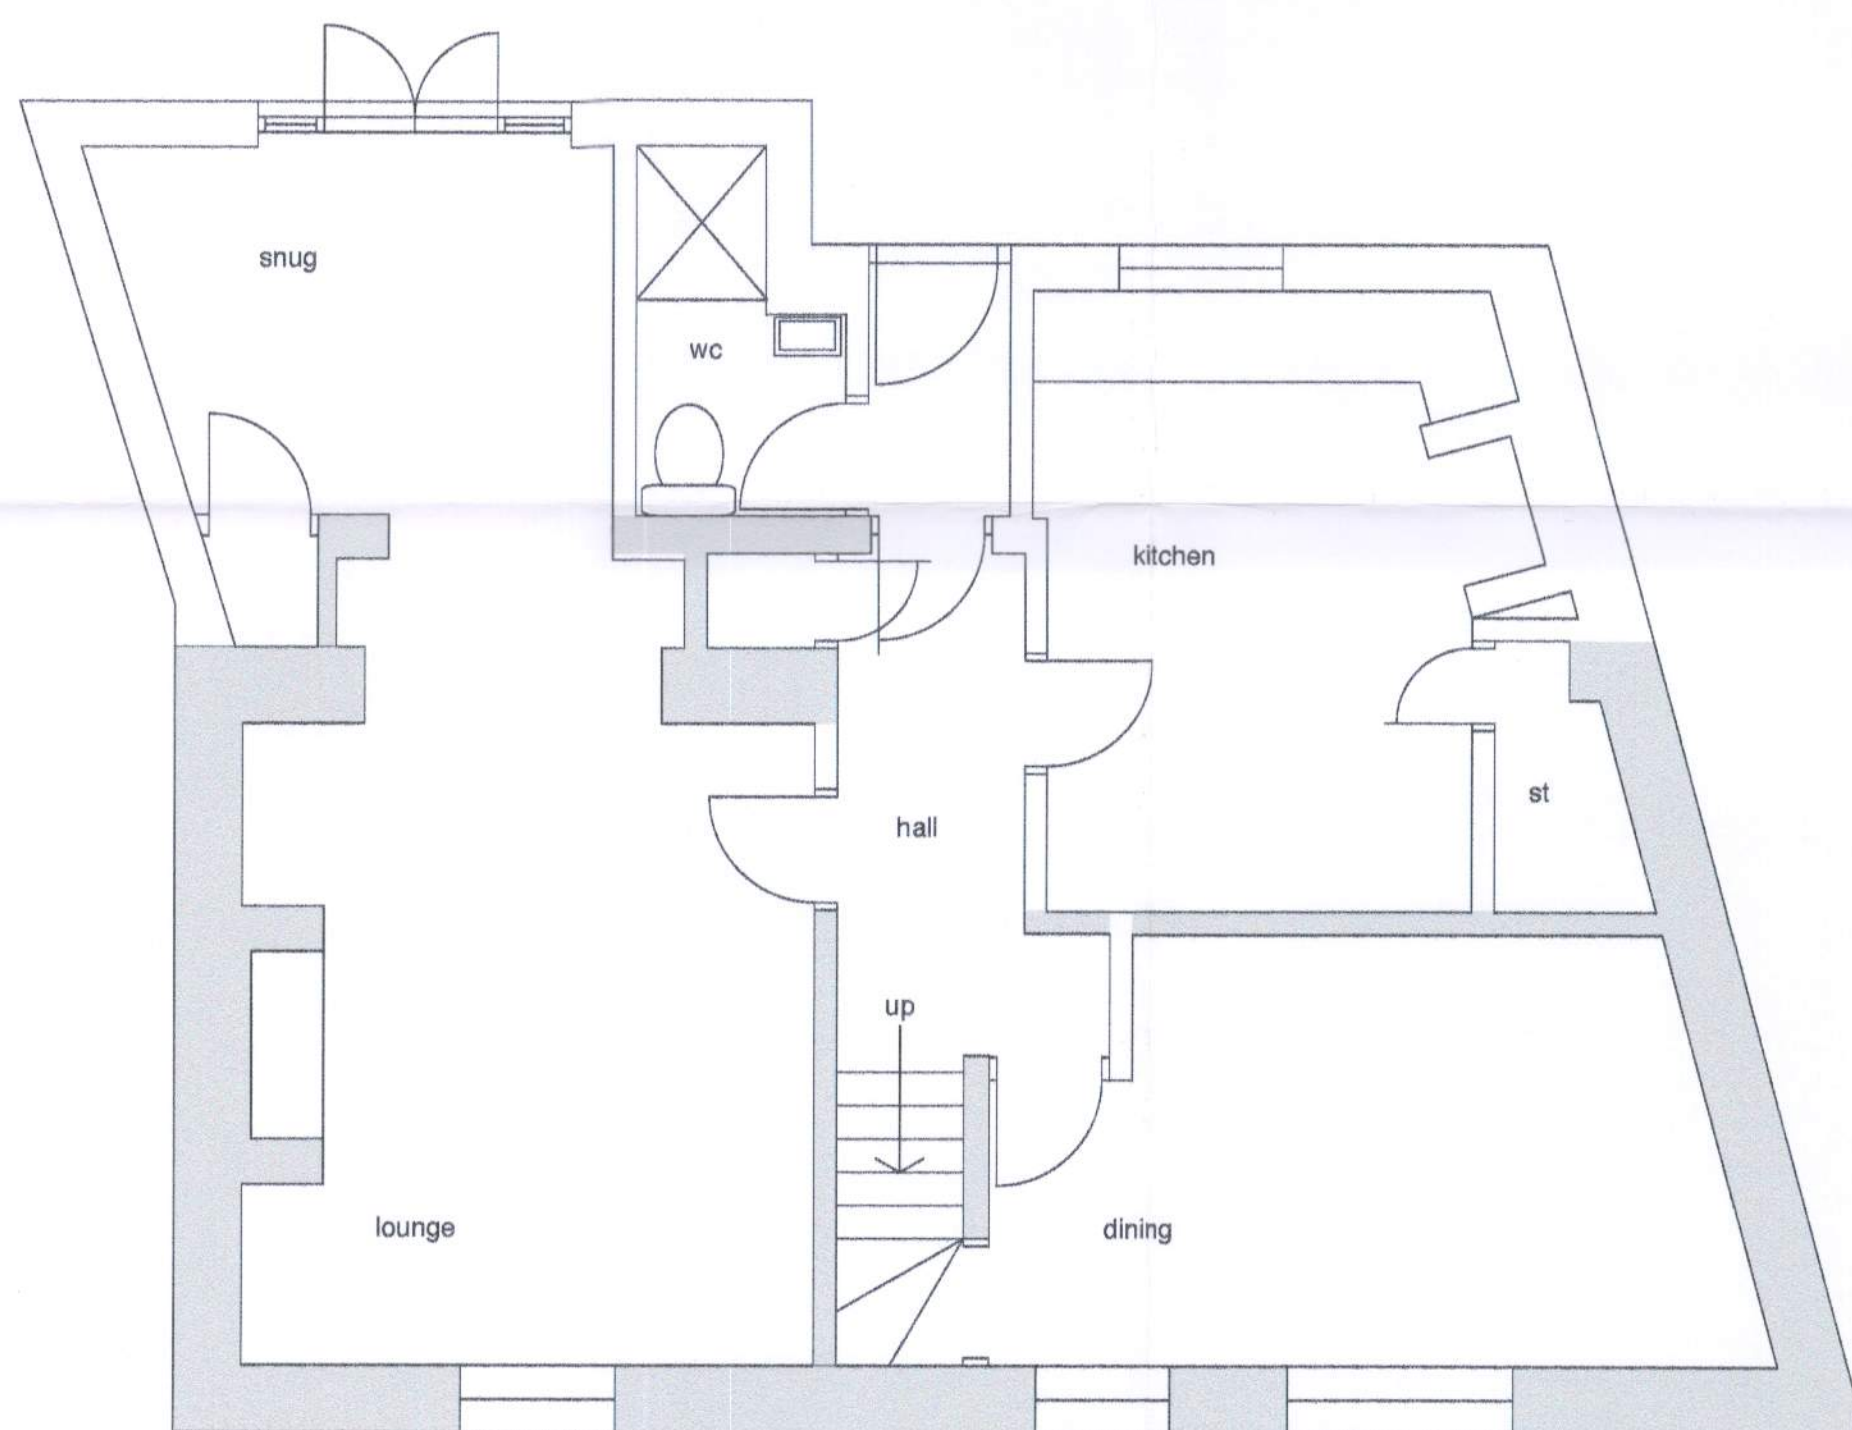

GROUND FLOOR

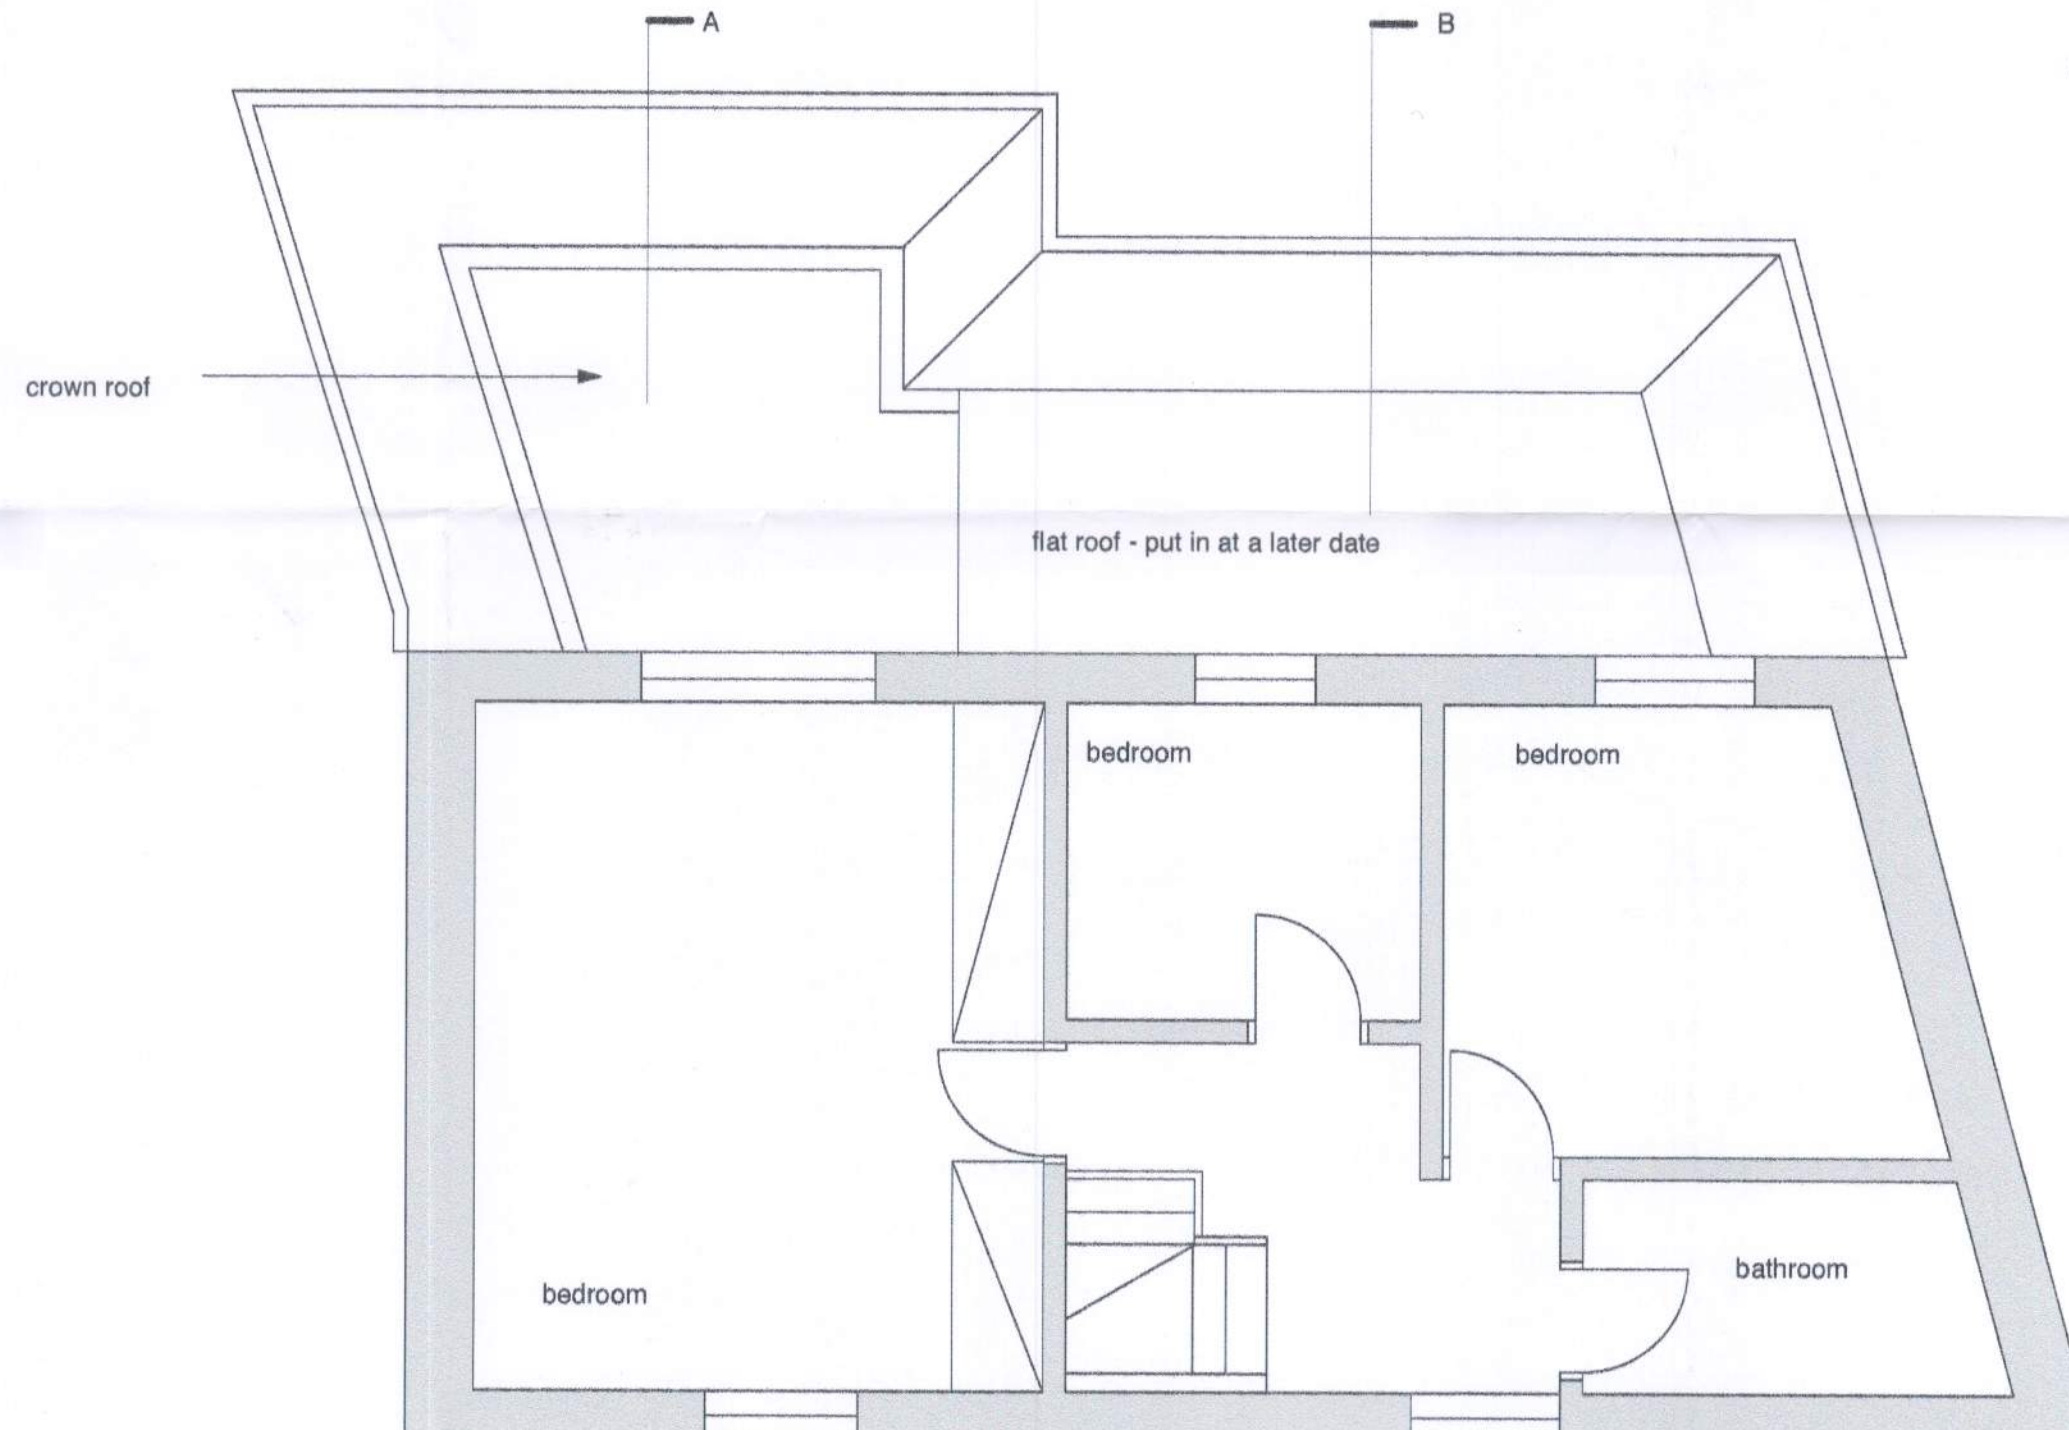

FIRST FLOOR

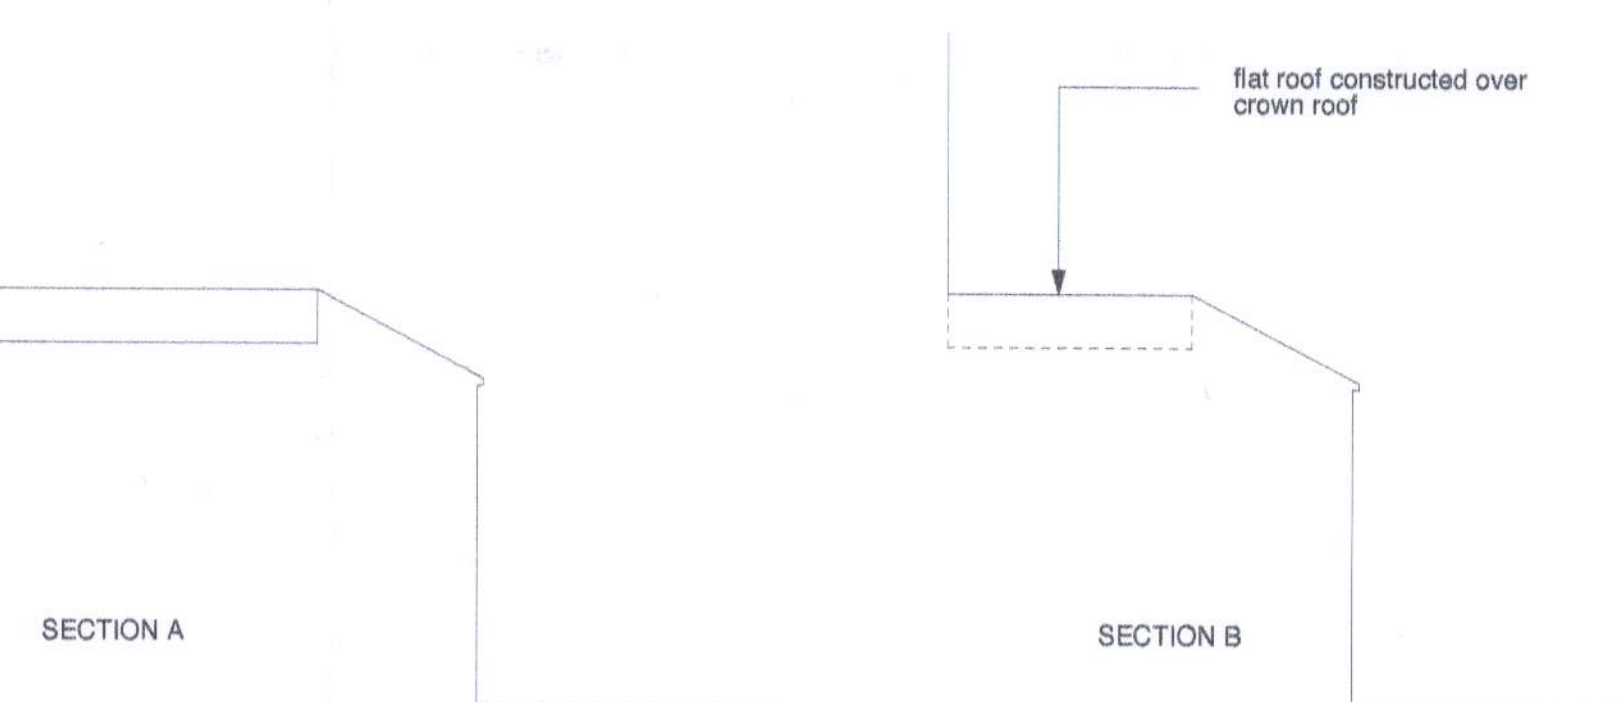

Do not scale from these drawings. The contractor is to check all dimensions, levels and conditions on site and advise of any discrepancies prior to the commencement of any work on site. All work is to be carried out in strict accordance with the relevant, current British Standards and codes of practice. Materials and components are to be fixed in strict accordance with the manufacturers instructions and recommendations and relevant body. This drawing is for planning/building control purposes only.
Data Protection Act - no project drawings or client details will be issued by us to anyone other than the client, unless given written instruction by the client for distribution.
Party Wall Details - to be dealt with by a Party Wall Surveyor to be appointed by Client.

AMENDMENTS

WEAVERS ANGERING WEST SUSSEX

Client: J AMGE
ANGEL
Description: EXISTING AND PROPOSED

rs architects ltd
Architects, Planning & Development Consultants, Project Management.

Date: NOV 2018 Scale: 1: 50 Job No: 1859 Drawing No: 01 Revision:

1 Westbourne Grove, Westbourne Gardens, Hove, East Sussex.T: (01273) 727366 E:rob@rsarchitects.co.uk
Do not scale from drawing This drawing is copyright