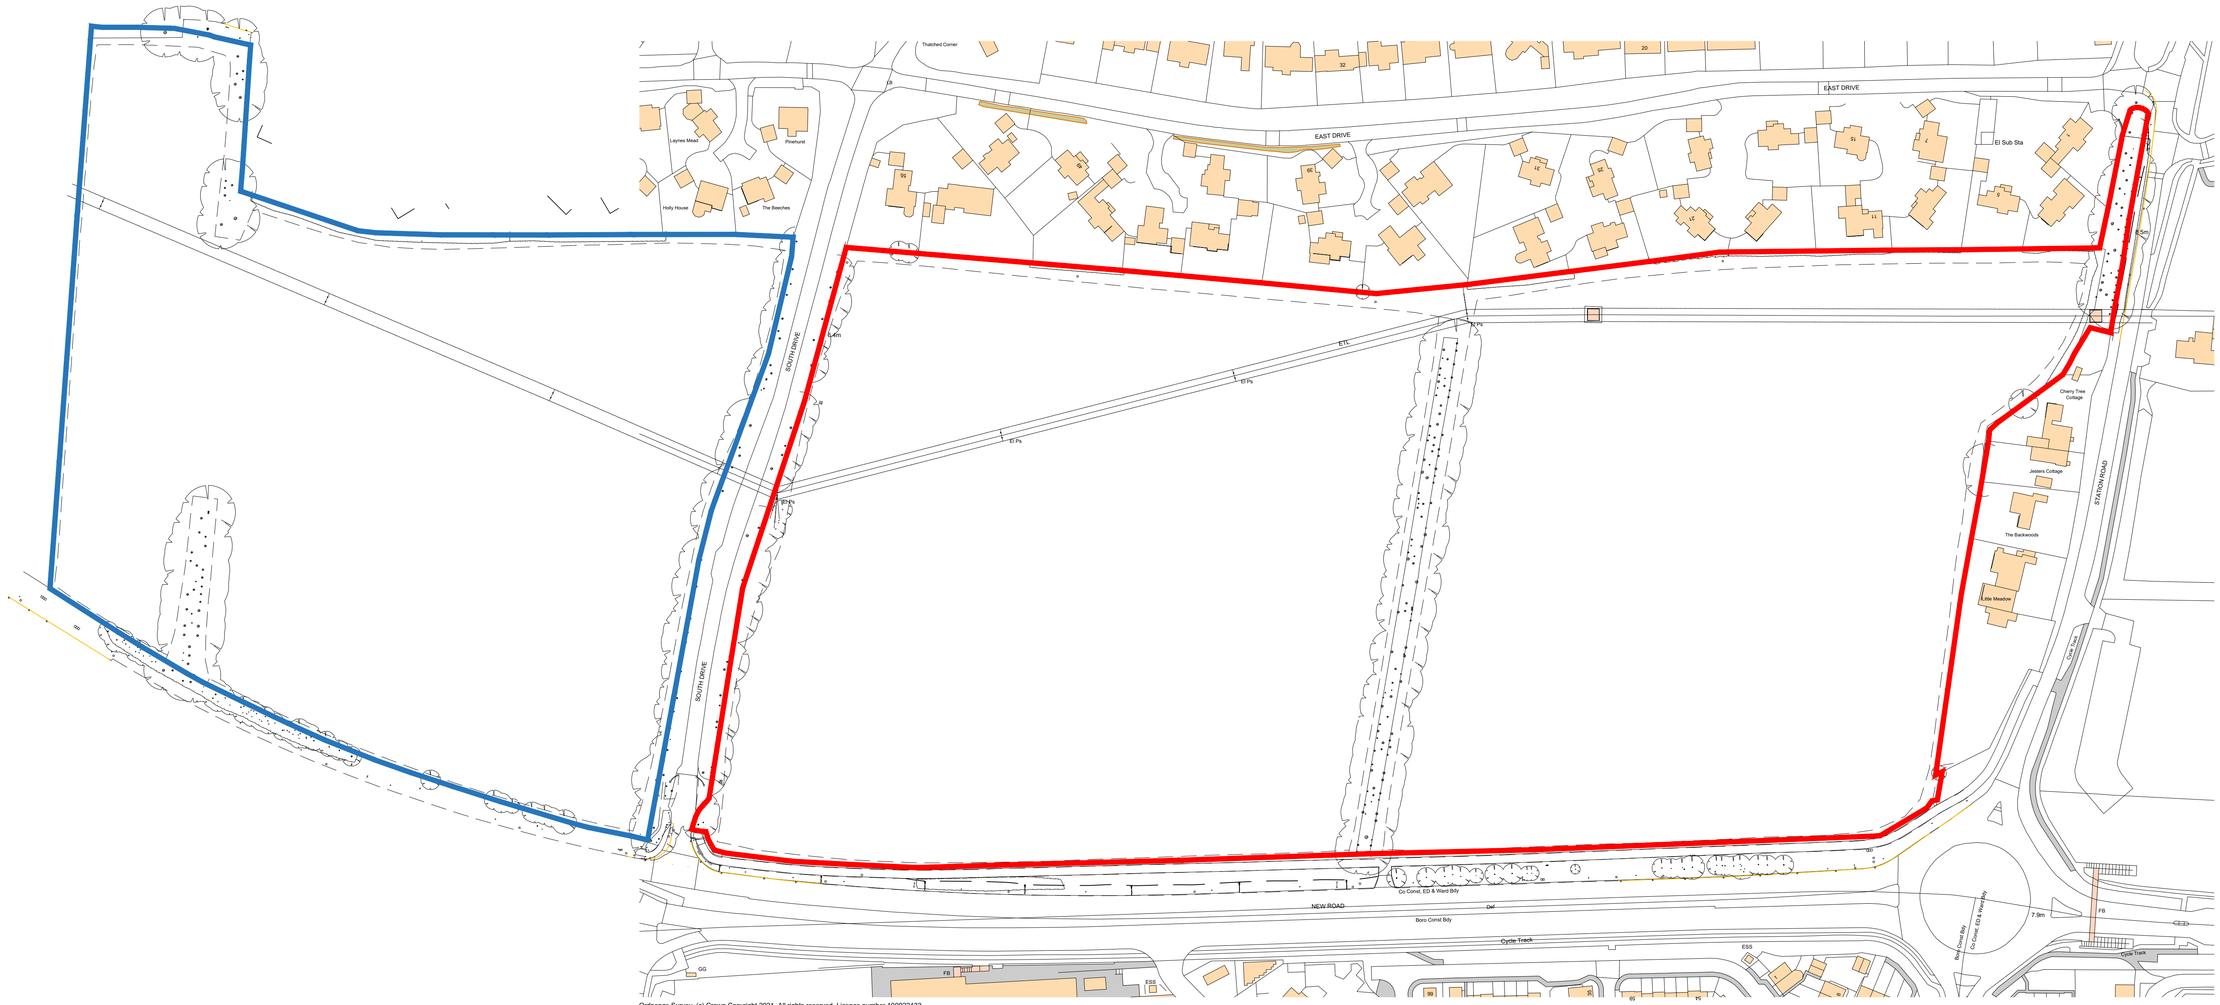

Ordnance Survey, (c) Crown Copyright 2021. All rights reserved. Licence number 100022432

0 100m

KEY:

- SITE LOCATION [12.09HA]
- LAND WITHIN APPLICANTS CONTROL [6.19HA]

REV	DATE	DESCRIPTION
-	-	-

PROJECT: Ham Manor, Angmering

TITLE: Site Location Plan

DRAWING NUMBER	REVISION
21.019.500	-
DATE	SCALE @ A1 SIZE
Nov 21	1:1250@A1

Charles Church Thames Valley
Persimmon House - Knoll Road - Camberley - Surrey - GU15 3TQ
Tel: 01276 808080
Web: www.persimmonhomes.com

THE PROPERTY OF THIS DRAWING AND DESIGN IS VESTED IN CHARLES CHURCH AND MUST NOT BE COPIED OR REPRODUCED IN ANY WAY WITHOUT THEIR WRITTEN CONSENT