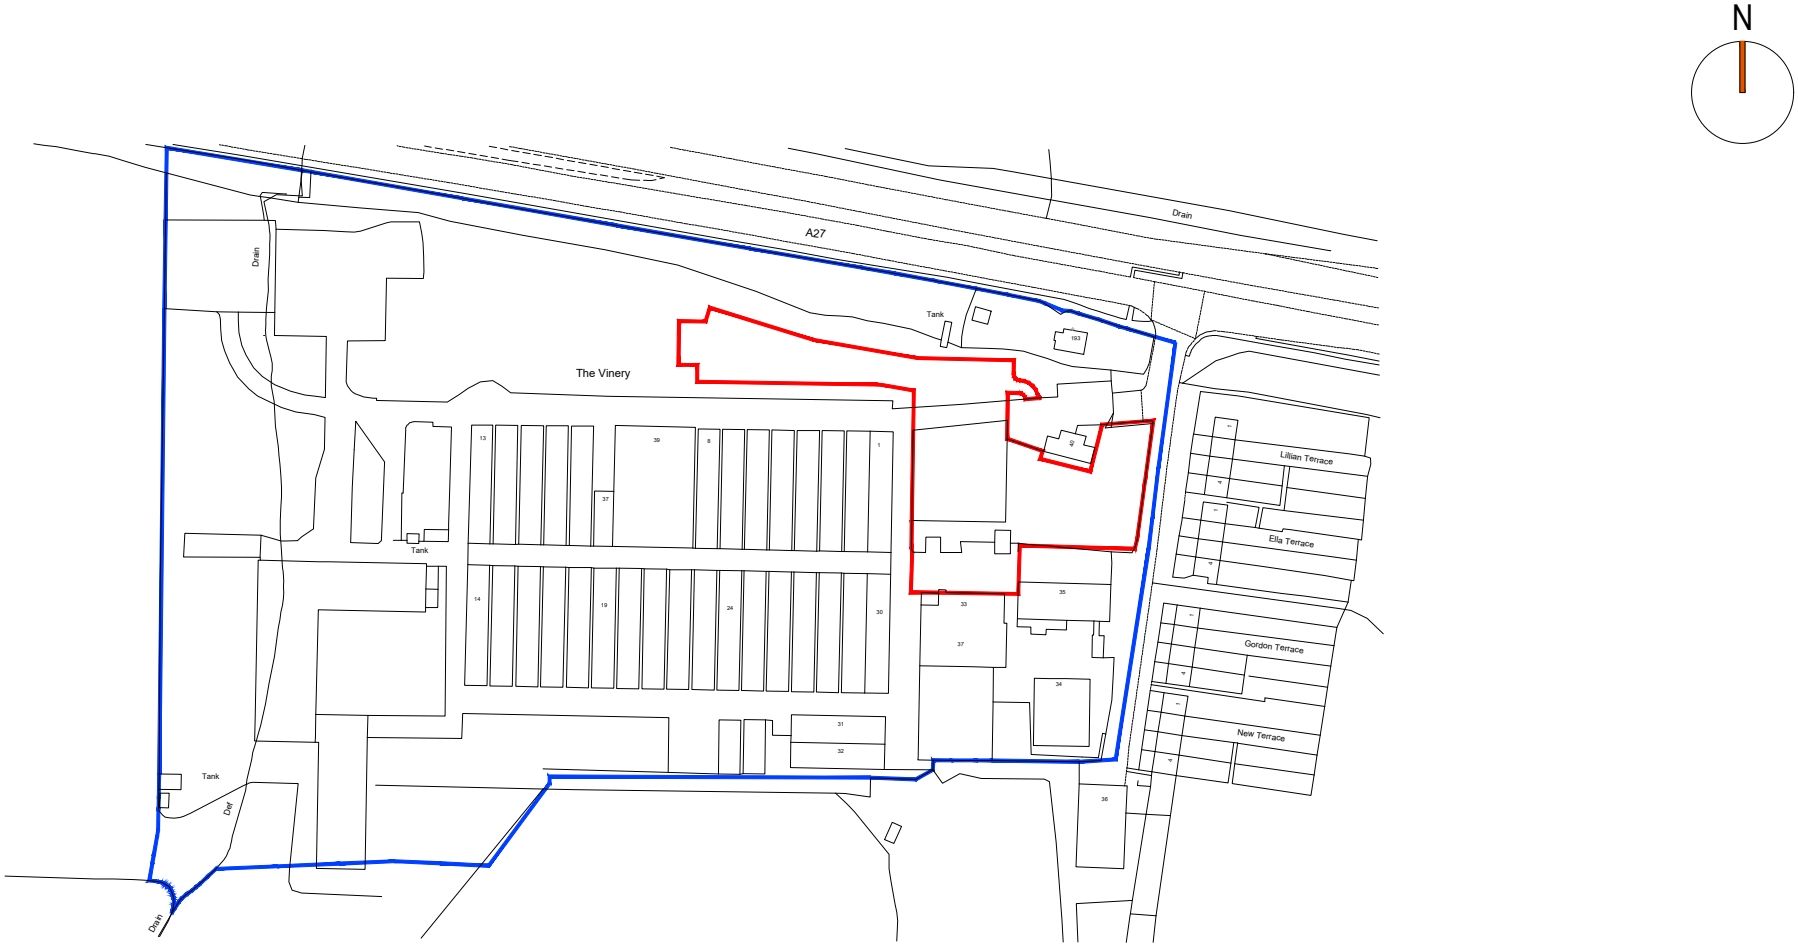

Mapping contents (c) Crown copyright and database rights 2014 Ordnance Survey 100035207

0 20 40 100

notes

© Copyright Reserved

1. This drawing is the copyright of **vision architects limited**
2. DO NOT copy, alter or reproduced in any way or pass to a third party without written authority
3. [redacted]
4. READ in conjunction with other Consultants documentation & drawings regarding this project
5. DISCREPANCIES should be reported in writing to the project architect or engineer immediately

MODEL FILE REFERENCE 17029-A-PL

rev	description	date	by	ch.
B	A27 road annotated	2017.08.30	AJC	
A	Planning Issue	2017.07.19	AJC	
P2	Red line to parking area added	2017.07.19	AJC	
P1	Preliminary Issue	2017.07.17	AJC	

scale: 1:2500 @ A4

date: July 2017

drawn: AJC

checked: AJC

client: Vinery Management Limited

project: The Vinery, Arundel Road, Arundel, West Sussex. BN18 9PY.

drawing: Site Location Plan

status: PLANNING

wessex house upper market street eastleigh hampshire SO50 9FD
t: 01794 830660 e: enquiries@vision-architects.org.uk

vision architects

drawing No: 17029-A-PL01 revision: B