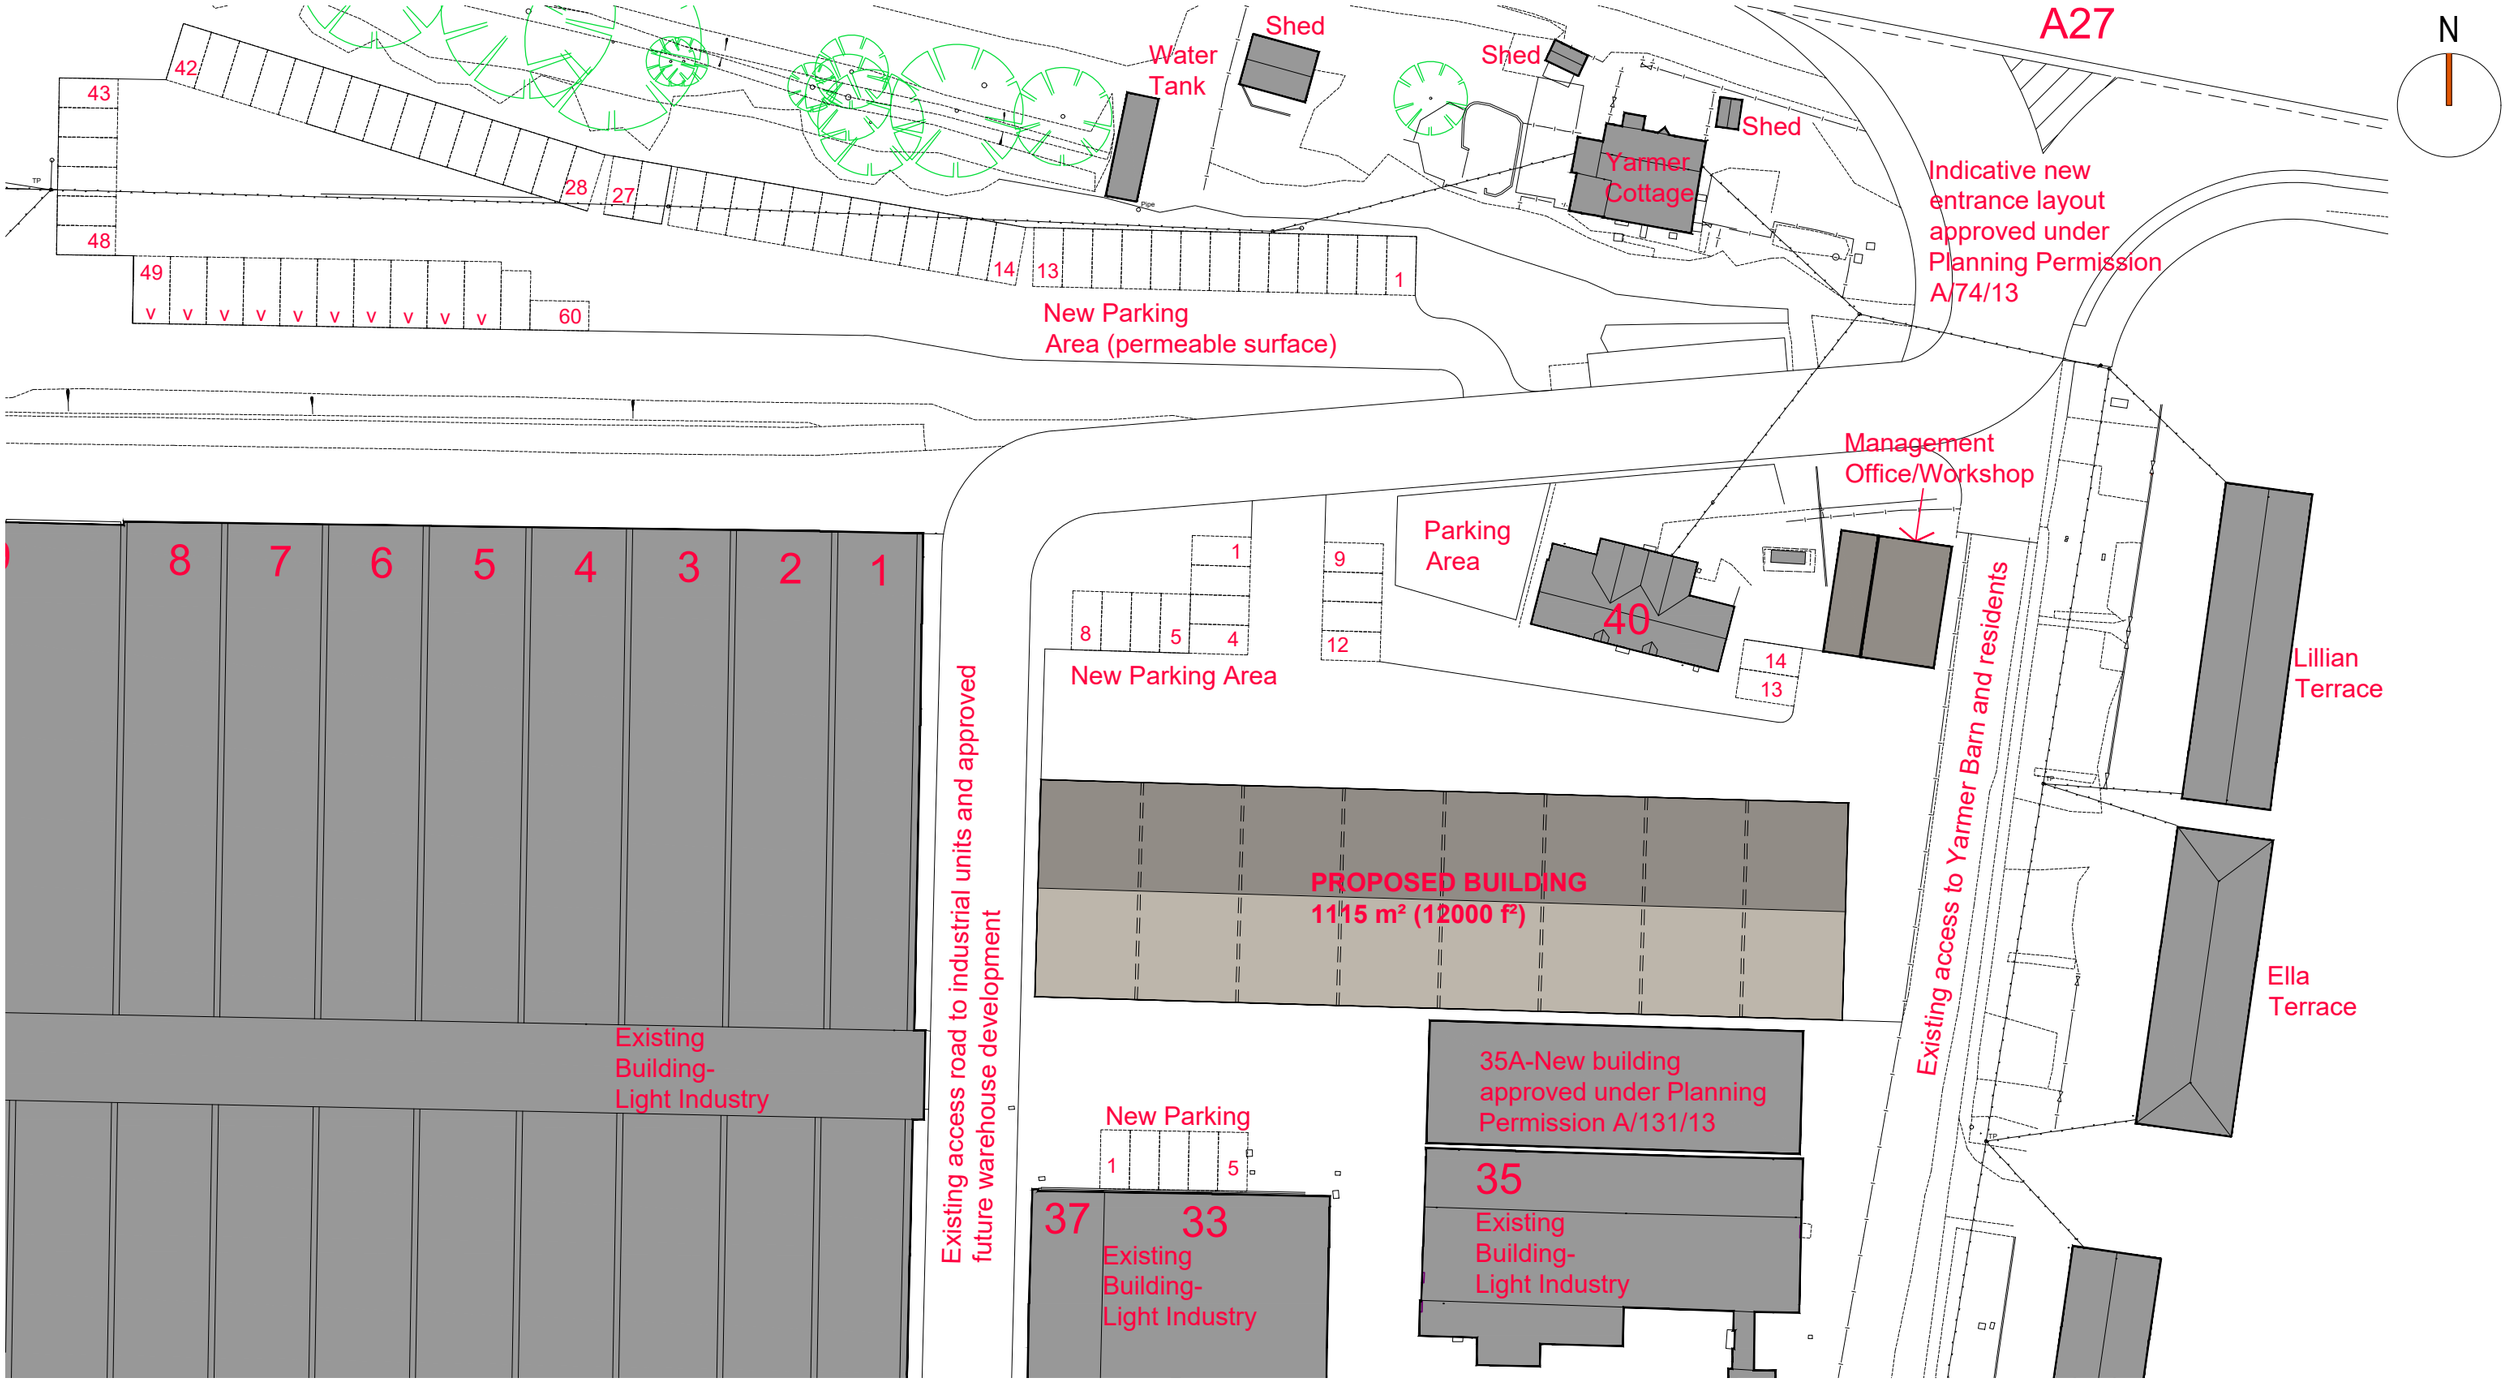

0 10 20 50

notes © Copyright Reserved

1. This drawing is the copyright of **vision architects limited**
2. DO NOT copy, alter or reproduced in any way or pass to a third party without written authority
3. ~~DO NOT scale these drawings - dimensions to be checked on site prior to commencing any work~~
4. READ in conjunction with other Consultants documentation & drawings regarding this project
5. DISCREPANCIES should be reported in writing to the project architect or engineer immediately

MODEL FILE REFERENCE- 17029-A-P-PL

rev.	description	date	by	ch
A	Planning Issue.	2017.07.19	AJC	AJC
P2	Car park added.	2017.07.19	AJC	AJC
P1	Preliminary Issue.	2017.07.17	AJC	AJC

scale:	1:500 @ A3	client:	Vinery Management Limited
date:	July 2017	project:	The Vinery, Arundel Road, Poling, Arundel, West Sussex. BN18 9PY.
drawn:	AJC	drawing:	Proposed Site Layout
checked:	AJC	status:	PLANNING

wessex house upper market street eastleigh hampshire SO50 9FD
t: 01794 830660 e: enquiries@vision-architects.org.uk
vision architects

drawing No: 17029-A-PL02 revision: A