


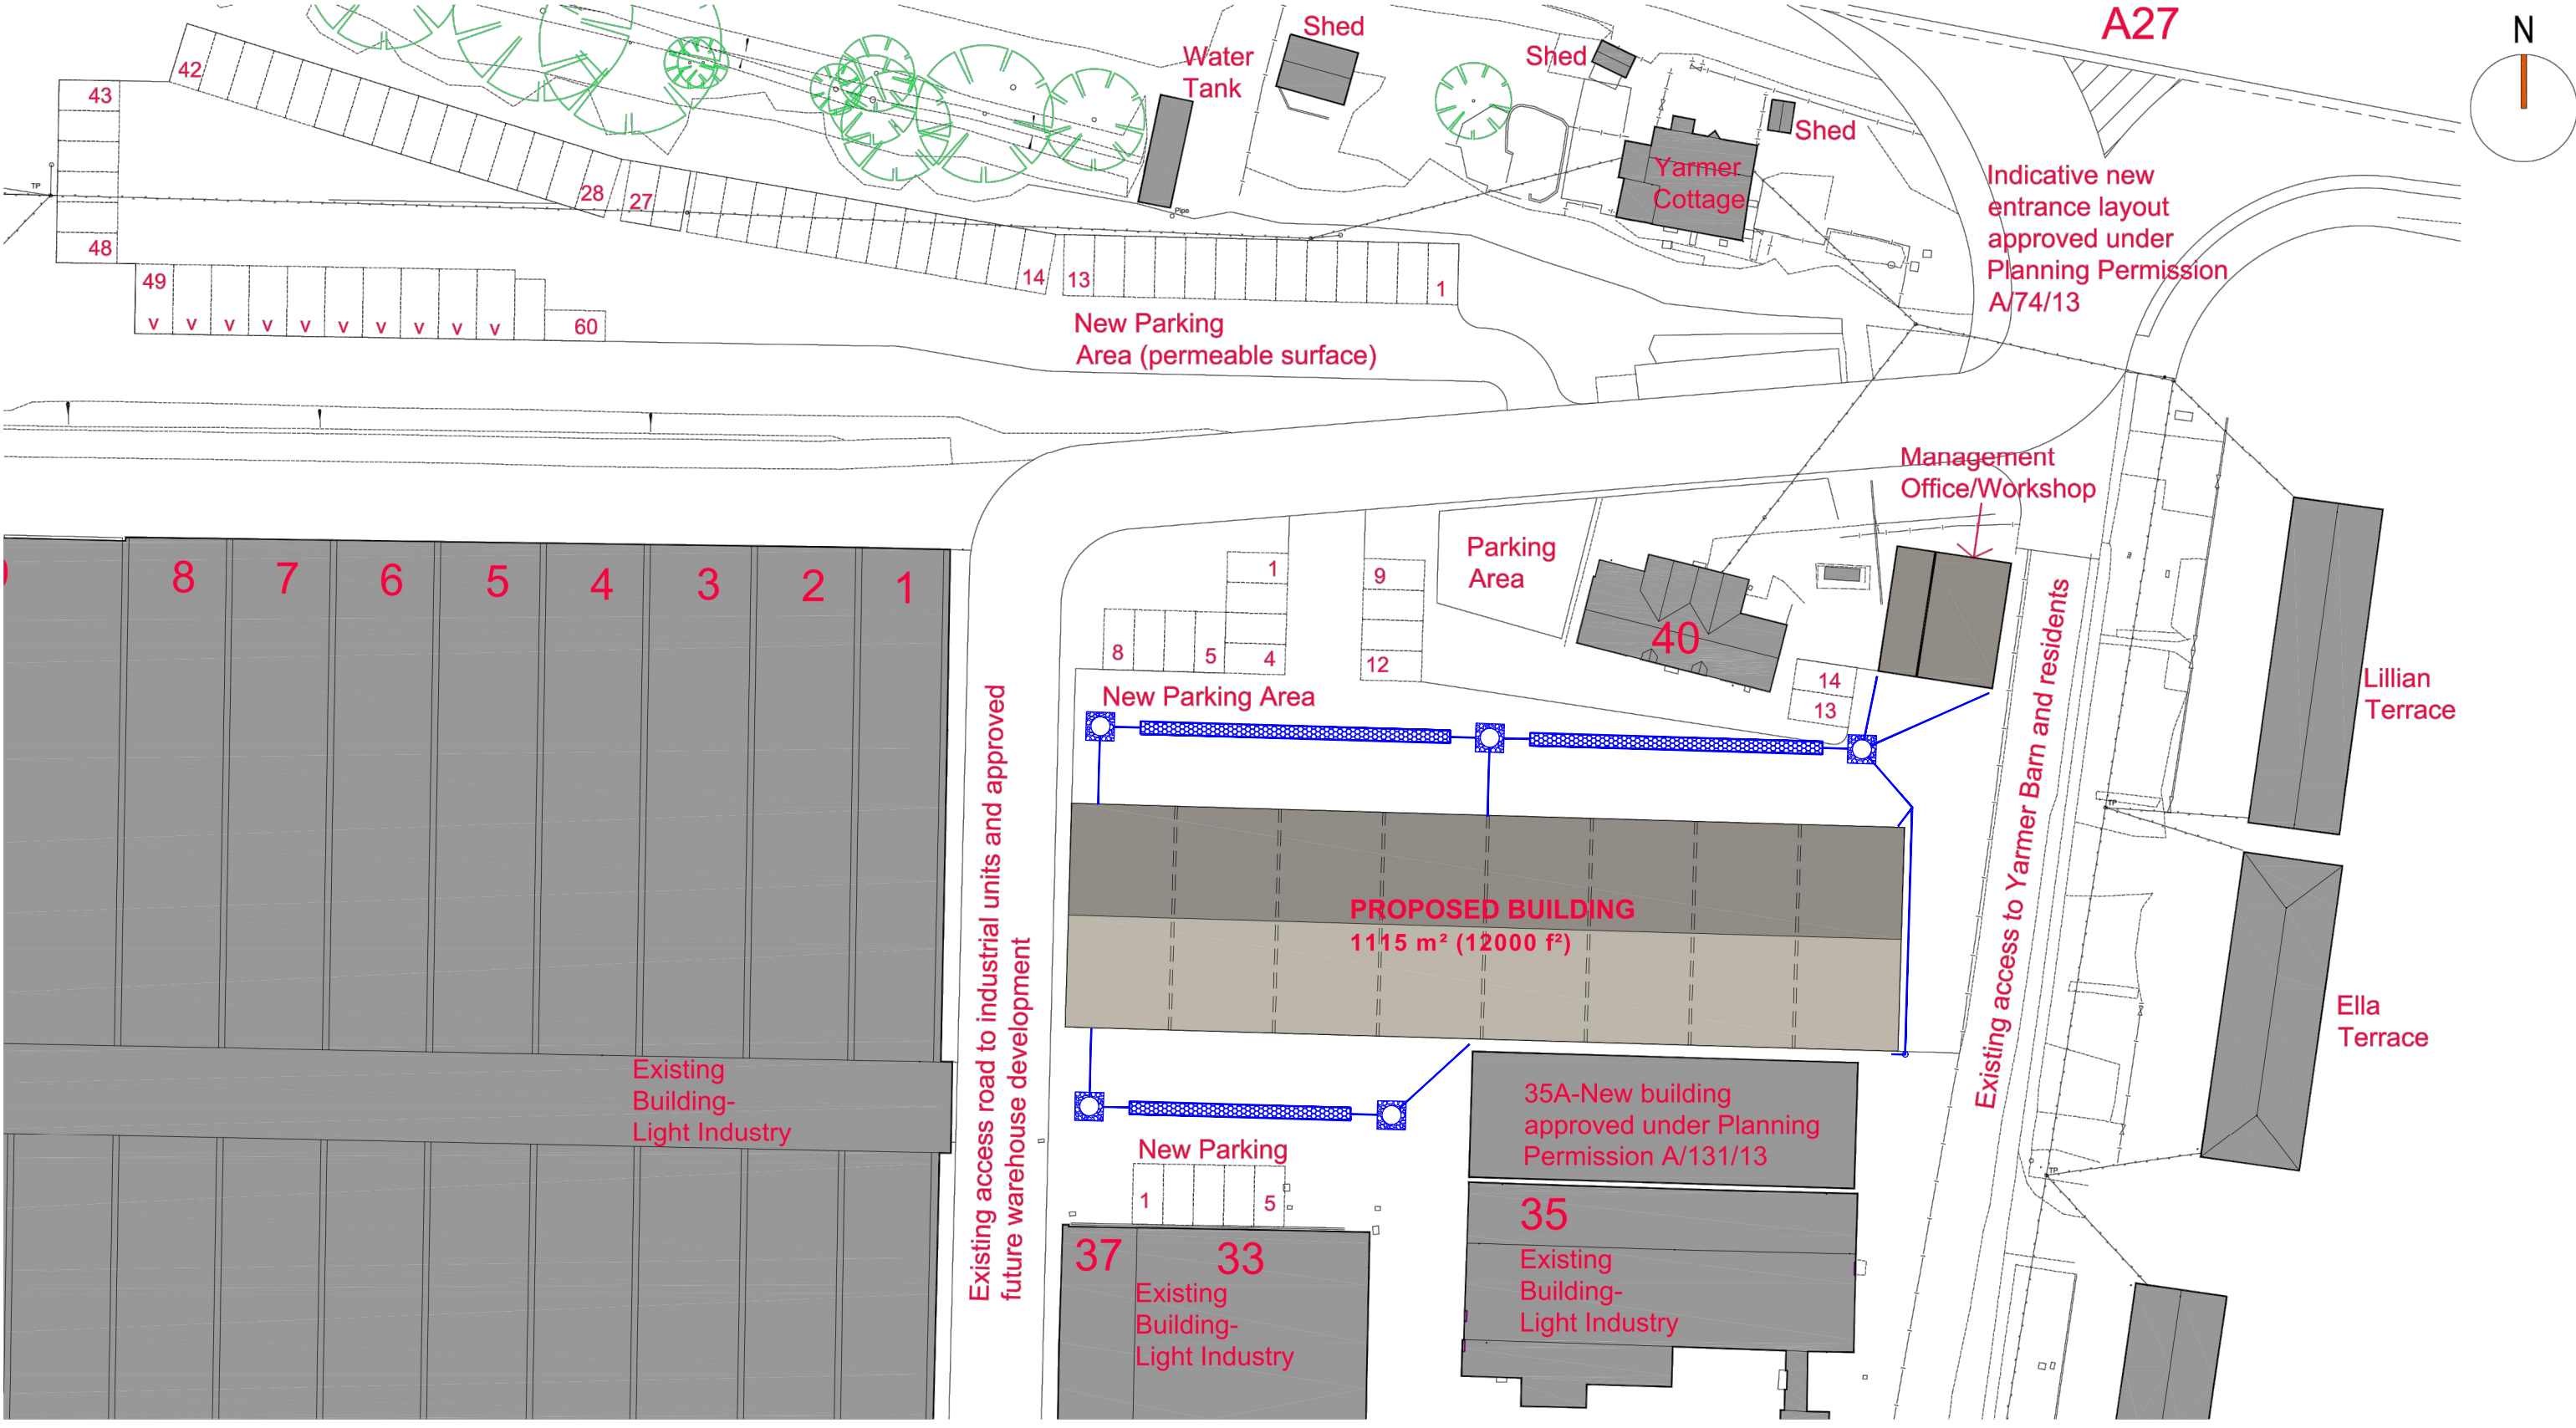

notes

© Copyright Reserved

1. This drawing is the copyright of vision architects limited
2. DO NOT copy, alter or reproduced in any way or pass to a third party without written authority
3. DO NOT scale these drawings - dimensions to be checked on site prior to commencing any work
4. READ in conjunction with other Consultants documentation & drawings regarding this project
5. DISCREPANCIES should be reported in writing to the project architect or engineer immediately

MODEL FILE REFERENCE- 17029-A-P-PL  
ARUN DISTRICT COUNCIL A/30/18/DOC

KEY

- Proposed 150mm Ø storm drainage
- 450 dia surface water inspection chamber
- Proposed geocellular soakaway 1m width of 0.8m deep geocells with 1.2m of cover
- Proposed concrete ring soakaways 1.5mØ rings 2.0m overall depth

|      |                    |            |     |     |
|------|--------------------|------------|-----|-----|
| A    | Planning Issue.    | 2017.07.19 | AJC | AJC |
| P2   | Car park added.    | 2017.07.19 | AJC | AJC |
| P1   | Preliminary Issue. | 2017.07.17 | AJC | AJC |
| rev. | description        | date       | by  | ch  |

|          |            |          |                                                                   |
|----------|------------|----------|-------------------------------------------------------------------|
| scale:   | 1:500 @ A3 | client:  | Vinery Management Limited                                         |
| date:    | July 2017  | project: | The Vinery, Arundel Road, Poling, Arundel, West Sussex. BN18 9PY. |
| drawn:   | AJC        | drawing: | Proposed Site Layout with surface water drainage                  |
| checked: | AJC        | status:  | PLANNING                                                          |

wessex house upper market street eastleigh hampshire SO50 9FD  
t: 01794 830660 e: enquiries@vision-architects.org.uk

vision architects

drawing No: 17029-A-PL02S revision: A