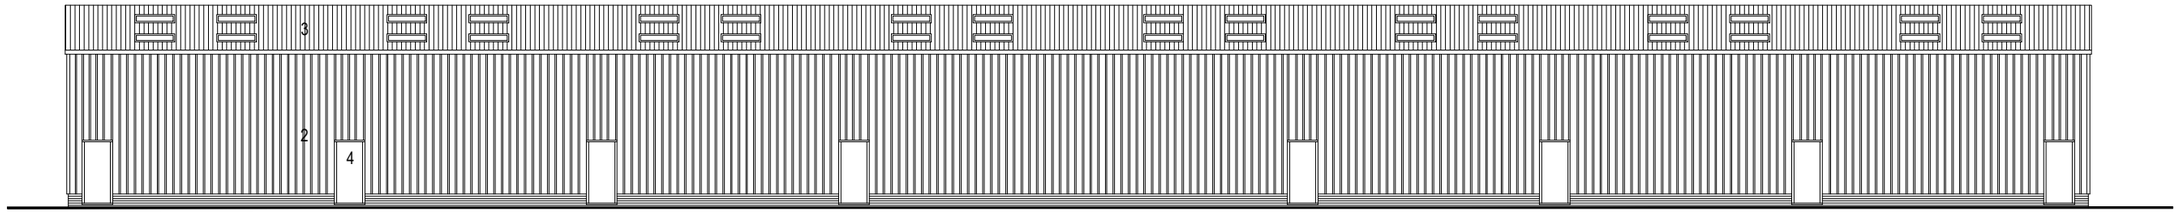

SOUTH ELEVATION 1

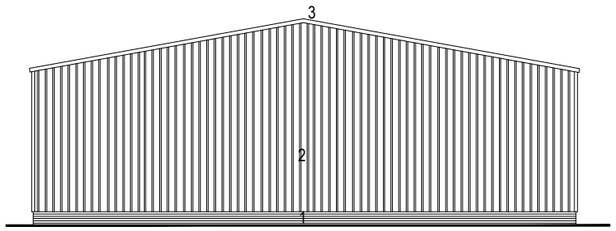

EAST ELEVATION

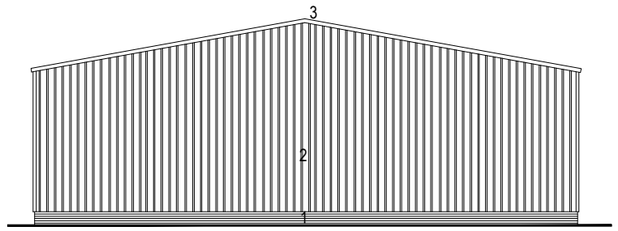

WEST ELEVATION

KEY TO MATERIALS	
1	Orange/red facing brickwork plinth
2	Colour coated profiled metal cladding panels
3	Colour coated profiled metal roof
4	Colour coated aluminium windows and doors
5	Colour coated roller shutter door

0 2 4 6 8 10

notes

© **Copyright Reserved**

1. This drawing is the copyright of **vision architects limited**
2. DO NOT copy, alter or reproduced in any way or pass to a third party without written authority
3. ~~DO NOT scale these drawings - dimensions to be checked on site prior to commencing any work~~
4. READ in conjunction with other Consultants documentation & drawings regarding this project
5. DISCREPANCIES should be reported in writing to the project architect or engineer immediately

MODEL FILE REFERENCE- 17029-A-P-PL

rev.	description	date	by	ch
A	Planning Issue.	2017.07.19	AJC	AJC
P1	Preliminary Issue.	2017.07.17	AJC	AJC

scale: 1:200 @ A3

date: July 2017

drawn: AJC

checked: AJC

client: Vinery Management Limited

project: The Vinery, Arundel Road, Poling, Arundel, West Sussex. BN18 9PY.

drawing: Proposed South, East and West Elevations

status: PLANNING

wessex house upper market street eastleigh hampshire SO50 9FD
t: 01794 830660 e: enquiries@vision-architects.org.uk

vision architects

drawing No: **17029-A-PL04** revision: **A**