

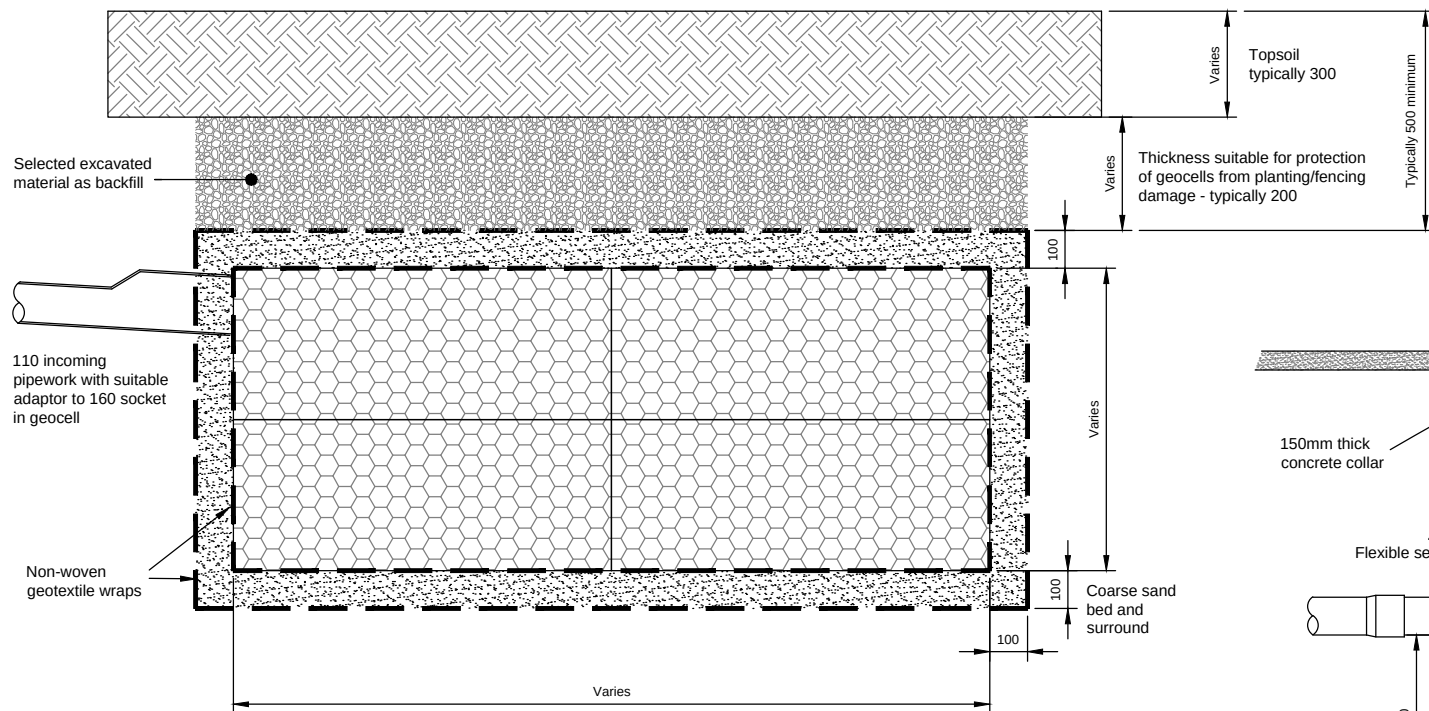


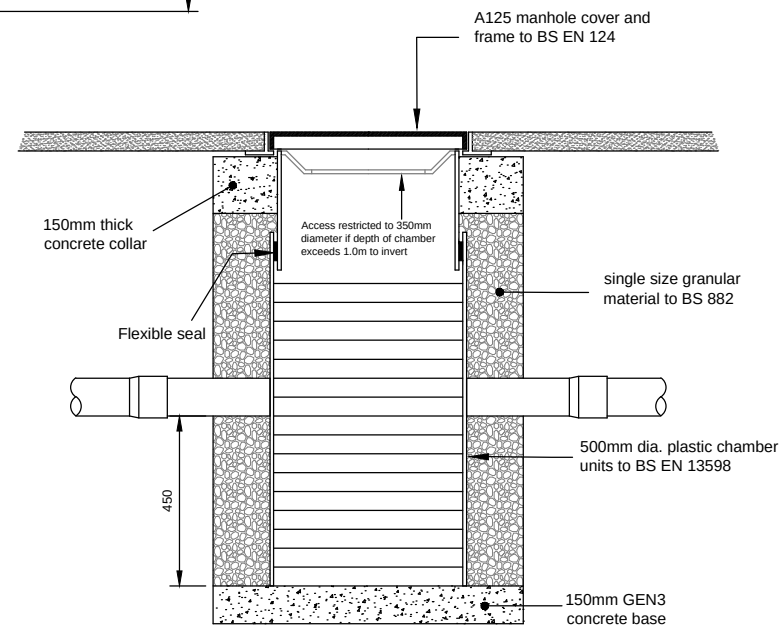

Typical Geocellular soakaway Unit
(for use in soft landscaped areas)
Scale 1:20

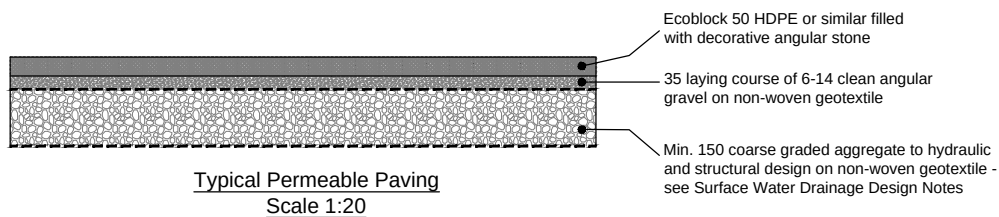

Typical Silt Trap Inspection Chamber Detail
(for use in landscaped areas and footways)
Scale 1:20

						Client	Chesterman Homes			Title Drainage Construction Details			Robert Clark Associates Ltd Chartered Civil Engineers Willow Cottage, Herne Lane Rustington, West Sussex BN16 3EE Tel: 01903 778945 Fax: 01903 778967					
						Project	Land at Arundel Road, Angmering											
						Notes				Scale	1:20	At original				A4	© Robert Clark Associates Ltd	
-	Original		PC		RTFC	12.4.18				Drawing Number	1788/D5.1					Revision	-	
Rev.	Description		App.		Chk.		Drn.		Date									