


This drawing has been prepared for the purpose of gaining planning permission only and does not purport to be a working or contractual drawing and should not be used for any building or contractual purposes. This drawing has been prepared based on survey drawings and information prepared by others. All dimensions and levels on all drawings must be checked and verified on site before commencement of works

© VICTORIA HOLLAND ARCHITECTURE LTD 2020

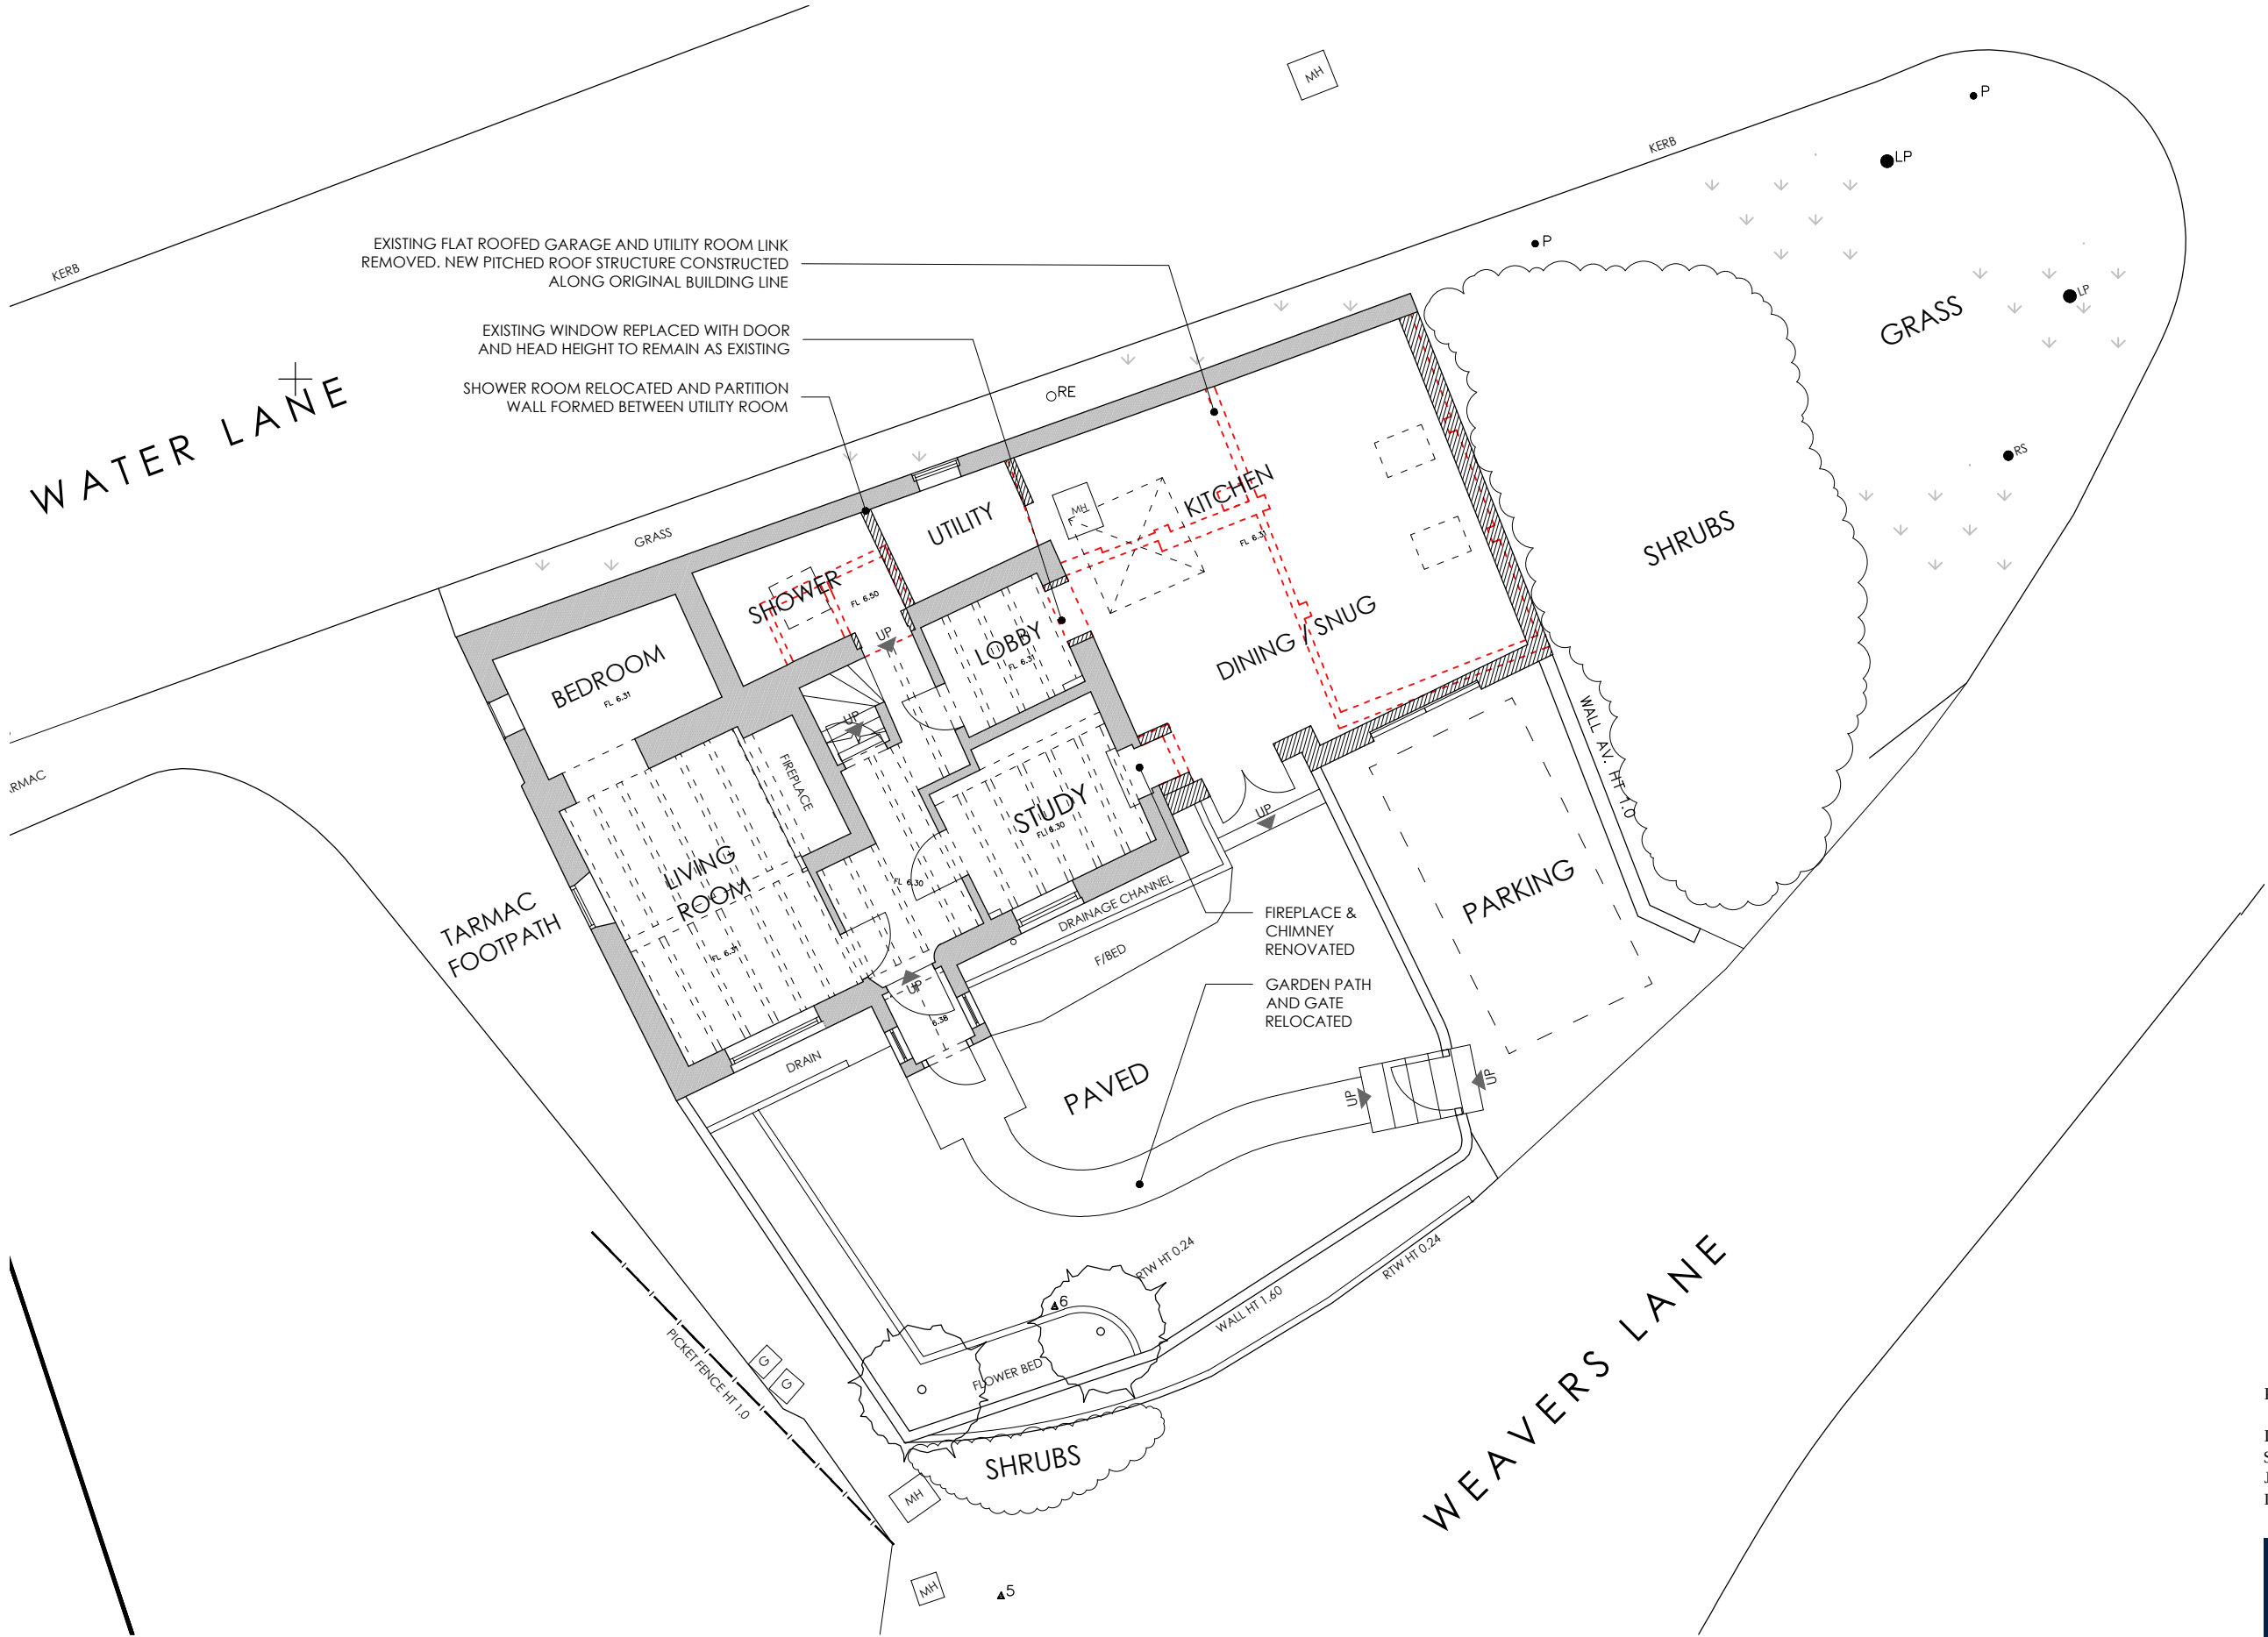

KEY

- EXISTING
- PROPOSED
- DEMOLISHED

WEAVERS COTTAGE
WEAVERS HILL,
ANGMERING, WEST SUSSEX
BN16 4BP

PROPOSED SITE PLAN

DATE. JANUARY 2020
SCALE. 1:100
JOB No. 1075
DRWG No. 105 Rev.



Victoria Holland RIBA
71 Peppering High Barn · Burpham
Arundel · West Sussex · BN18 9RN
Tel 01903 882923