



PROPOSED ELEVATIONS 1:100@ A3 / 1:50 @ A1

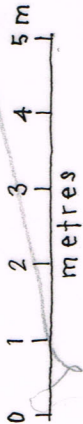


SCHEDULE OF FINISHES

ELEVATIONS	-	rendered facade
WINDOWS	-	grey PVCu plastic or powder coated aluminium double glazed
ROOF	-	interlocking roof tile (grey) Marley Modern or similar
EAVES	-	white PVCu and down
R/W GOODS	-	black half round guttering with 63mm diameter downpipes

THE CONTRACTOR IS TO PROVIDE SAMPLES FOR APPROVAL BY THE CLIENT AND THE LOCAL PLANNING AUTHORITY WHERE REQUIRED.

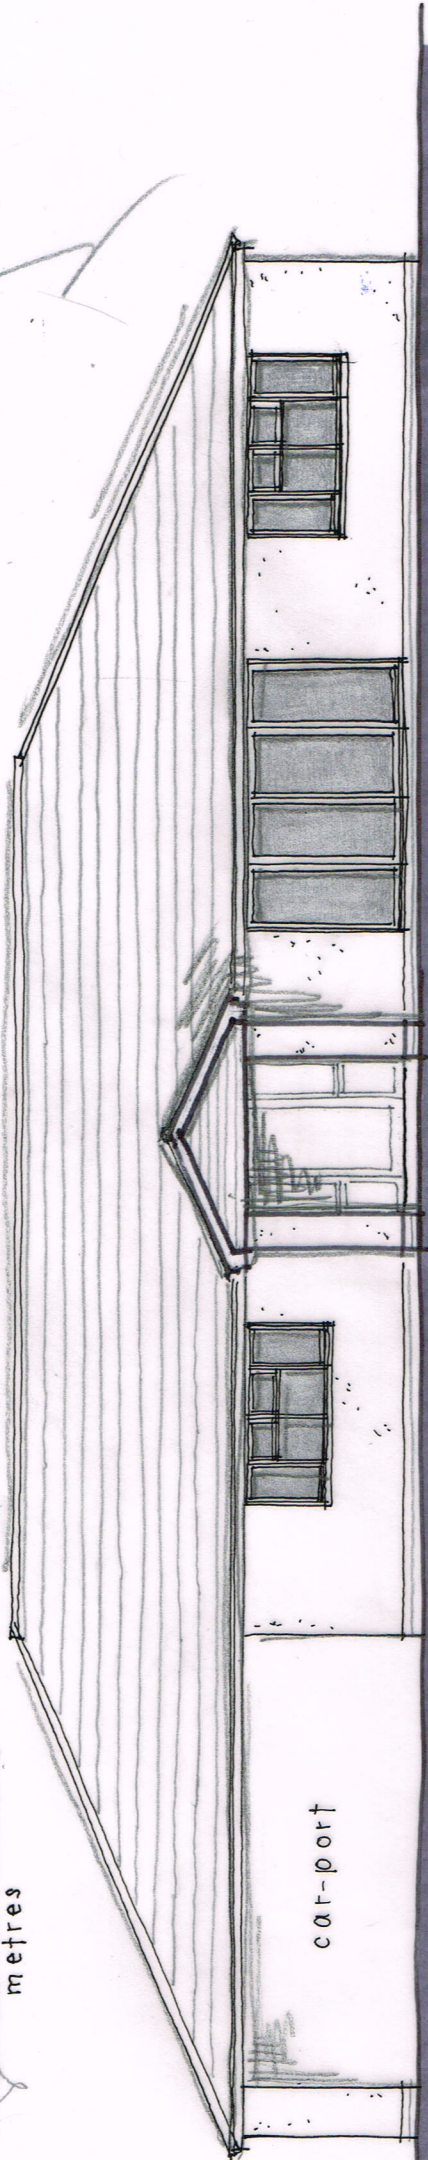


FRONT (e)

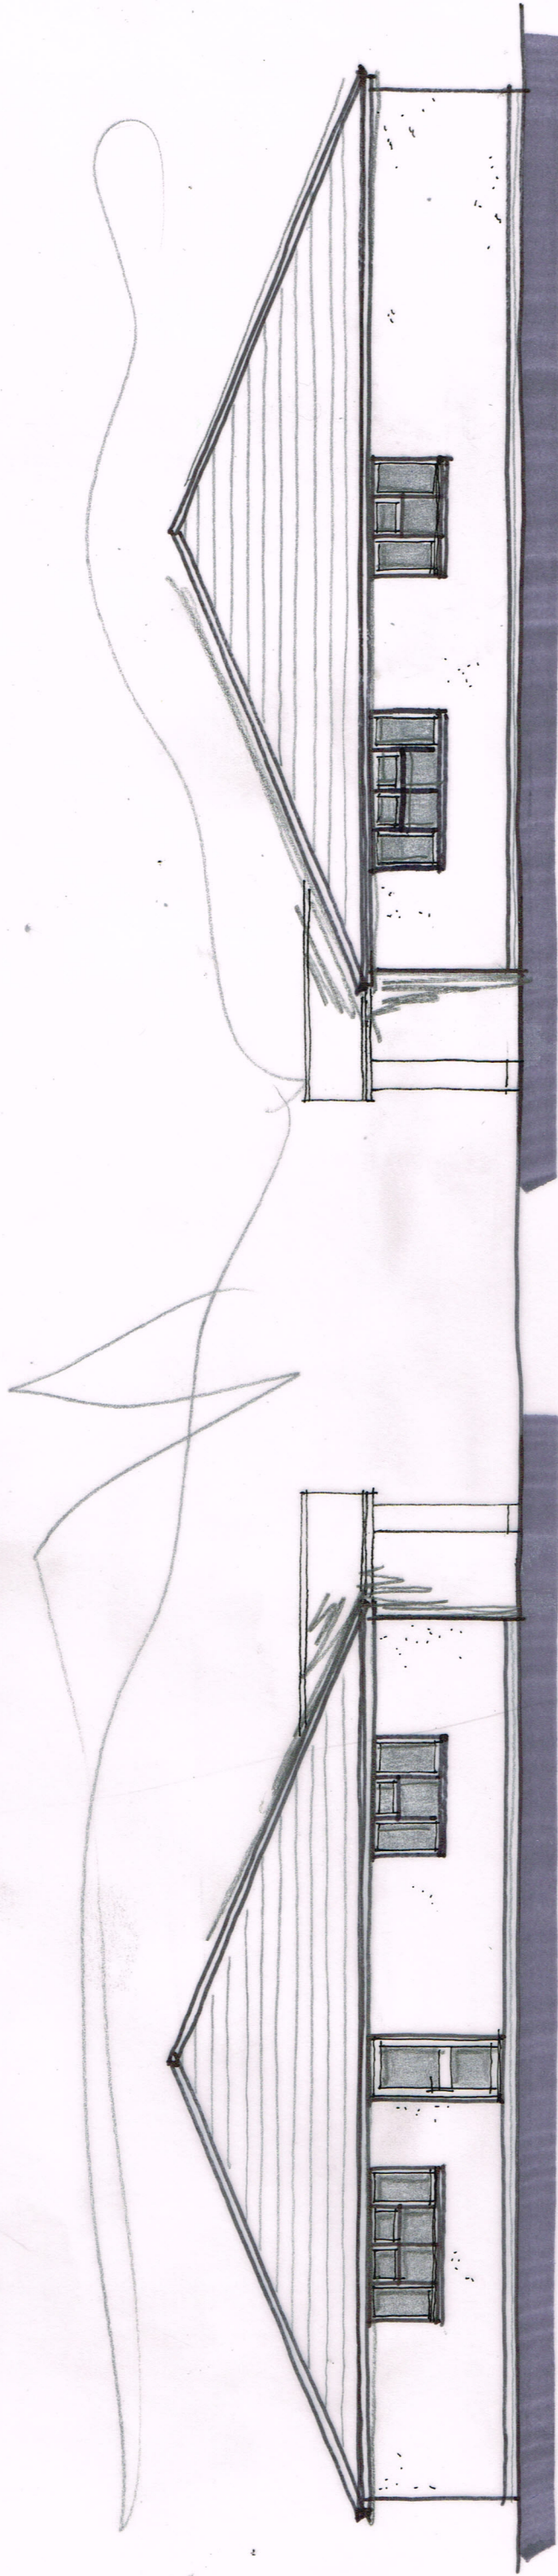


SIDE (s)

SIDE (n)

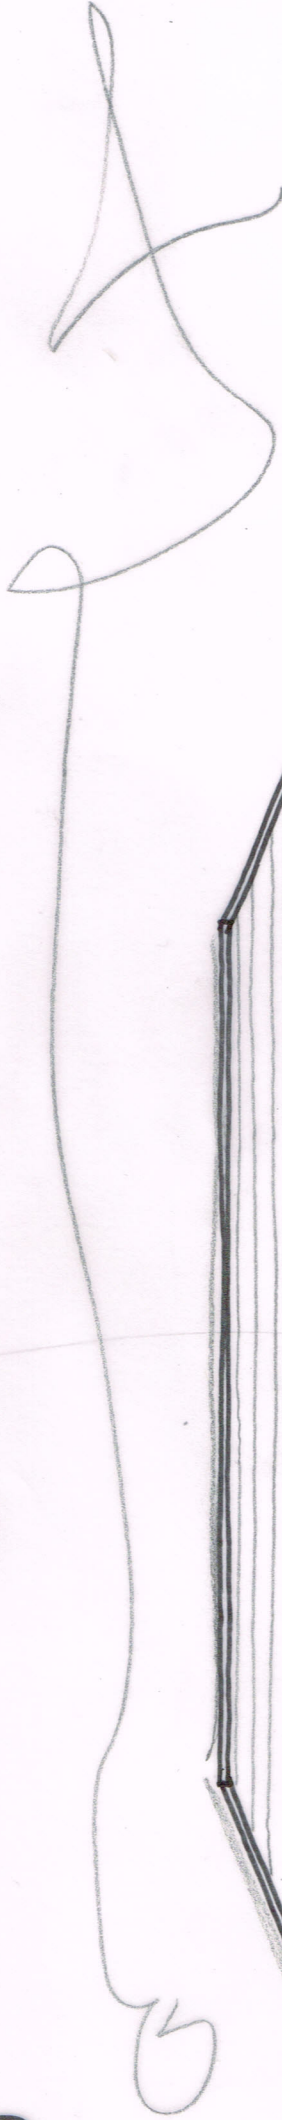

Wayne Gander MCIAT
Architectural Technologist
98 Durrington Lane, Worthing
West Sussex BN13 2RQ
E : waynegander0@gmail.com

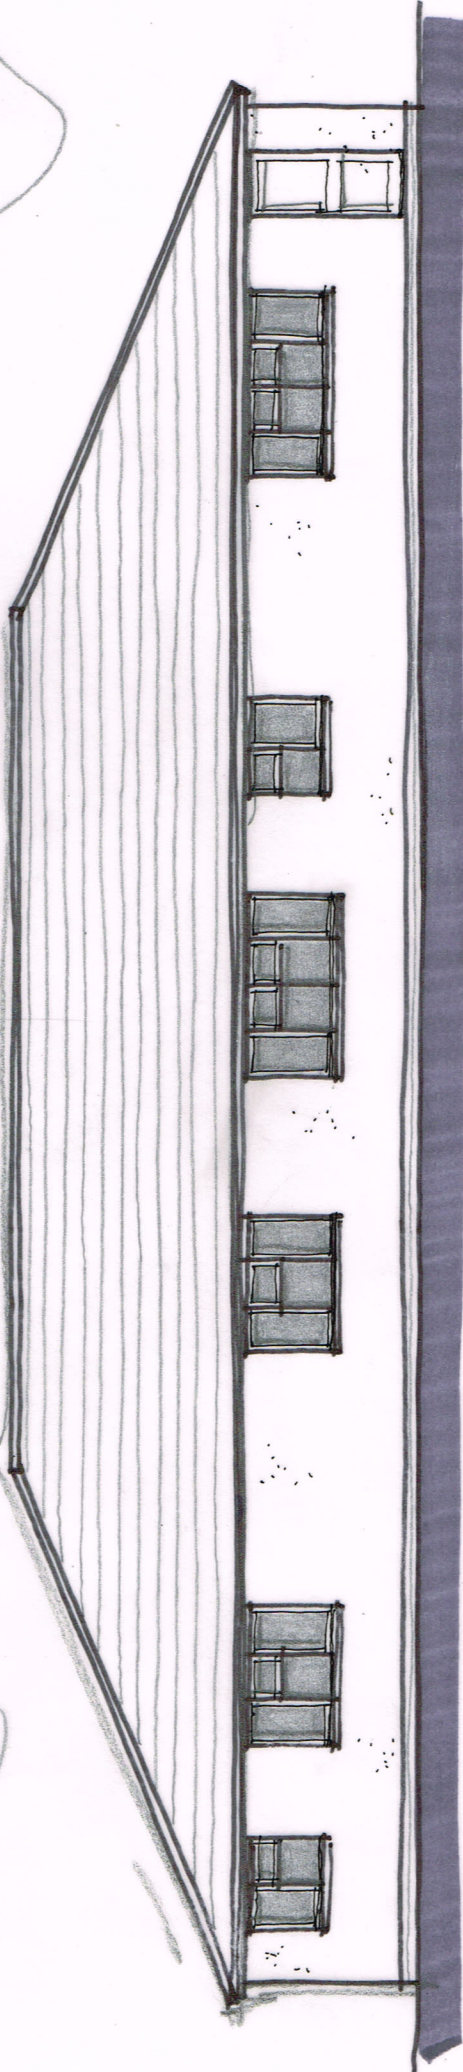

REAR (w)

NEW DWELLING AT
WHITE LODGE, HANGLETON LANE
FERRING
Proposals 02
Feb 2020