


WHITE LODGE HANGLETON LANE

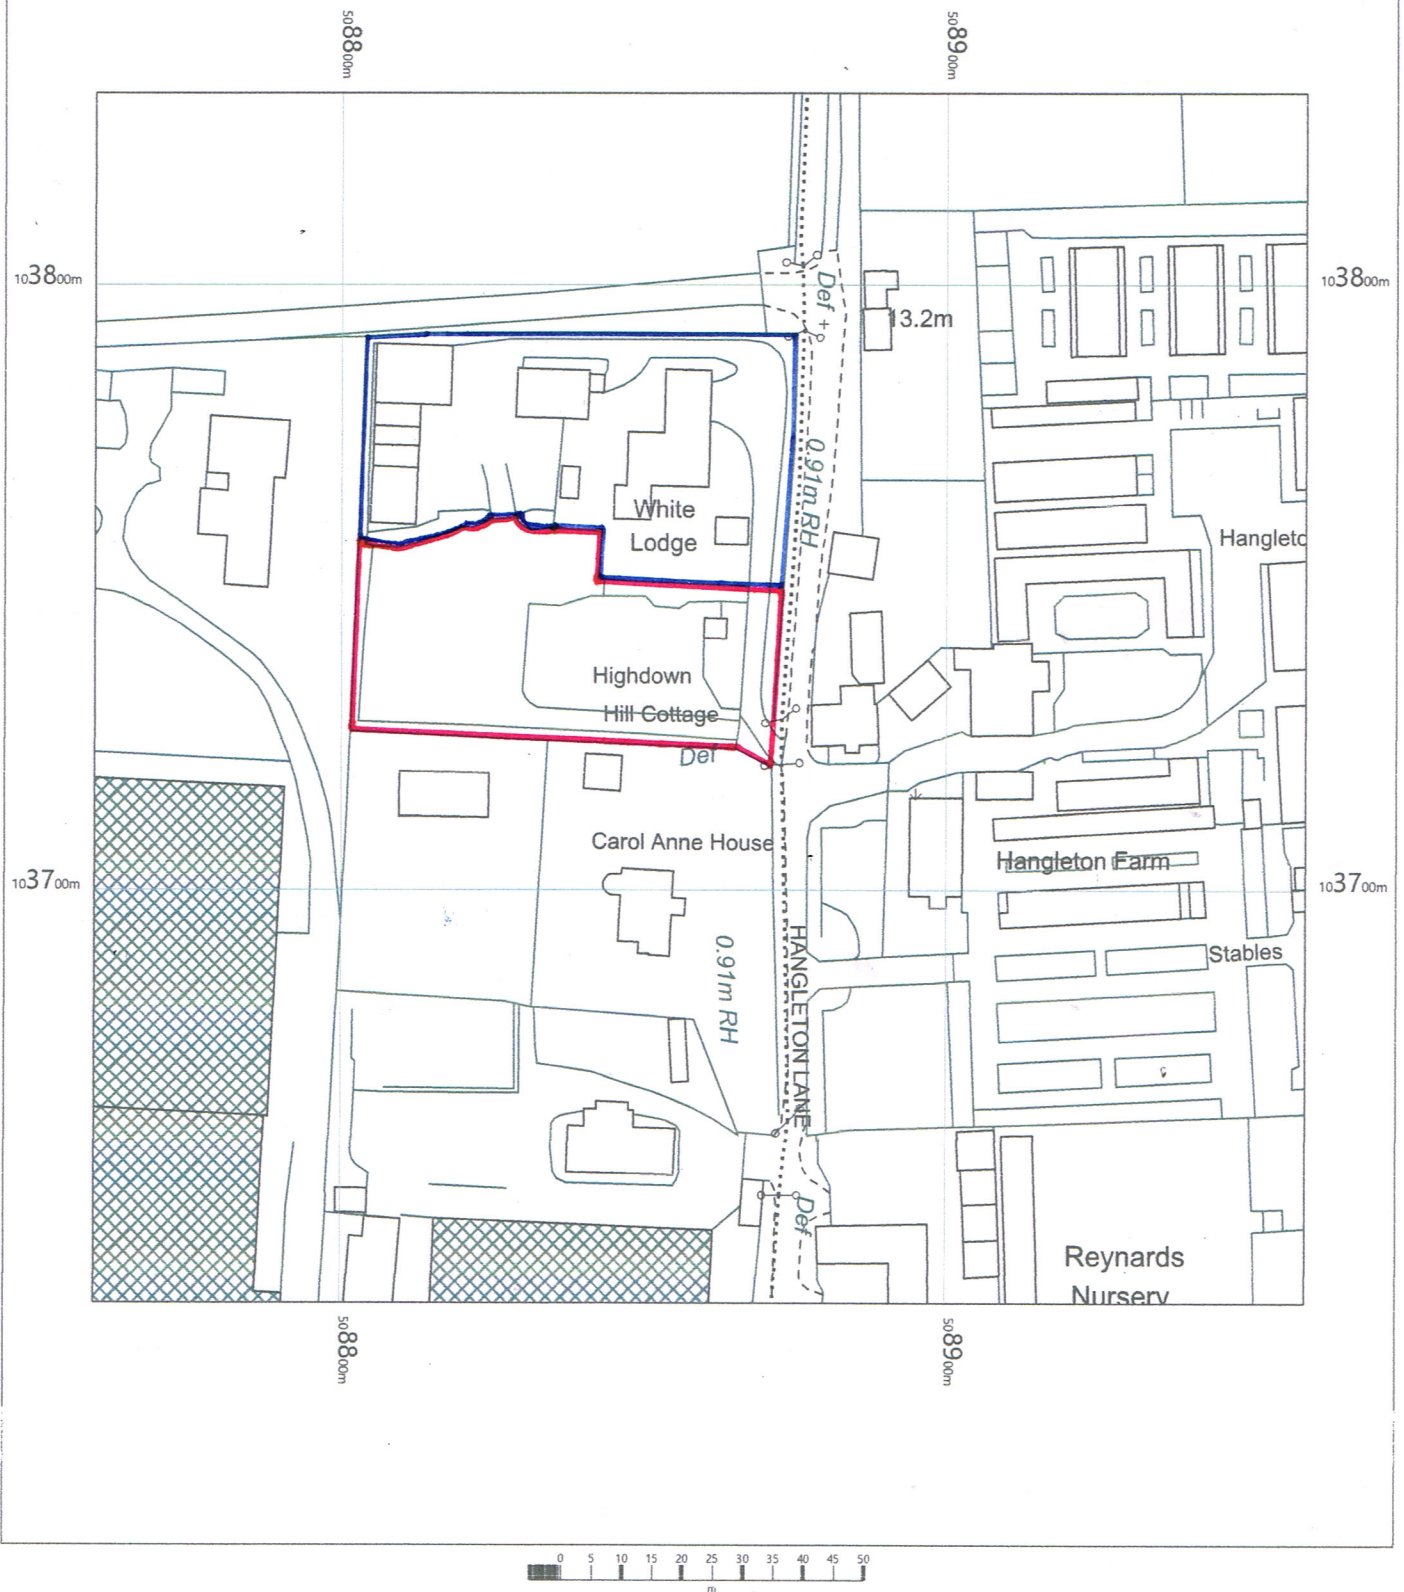

OS MasterMap 1250/2500/10000 scale
 Wednesday, October 23, 2019, ID: CM-00836438
www.centremapslive.co.uk

1:1250 scale print at A4, Centre: 508859 E, 103732 N

©Crown Copyright Ordnance Survey. Licence no. 100019980



Wayne Gander MCIAT
 Chartered Architectural Technologist

98 Durrington Lane
 Worthing
 West Sussex
 BN13 2RQ
 Tel. 01903 694817



waynegander08@gmail.com