



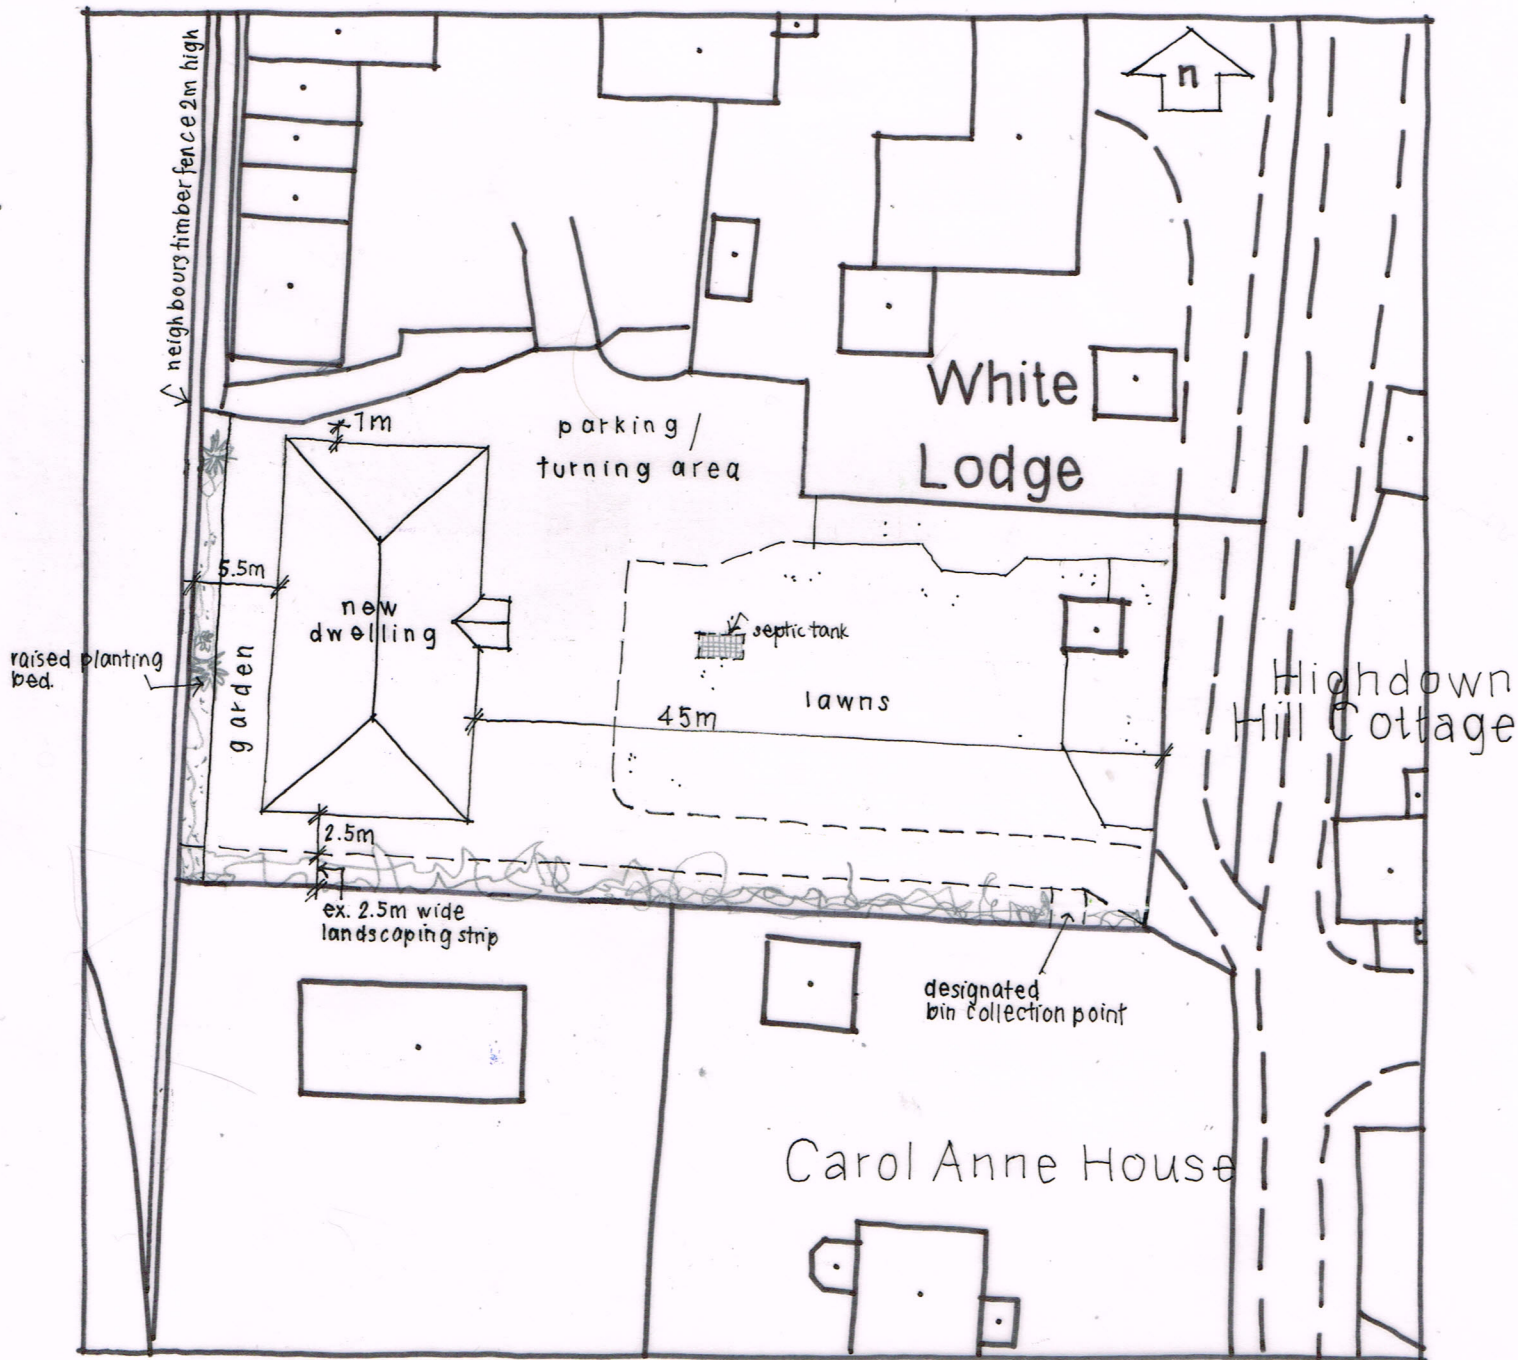

SITE PLAN 1:500 @ A4

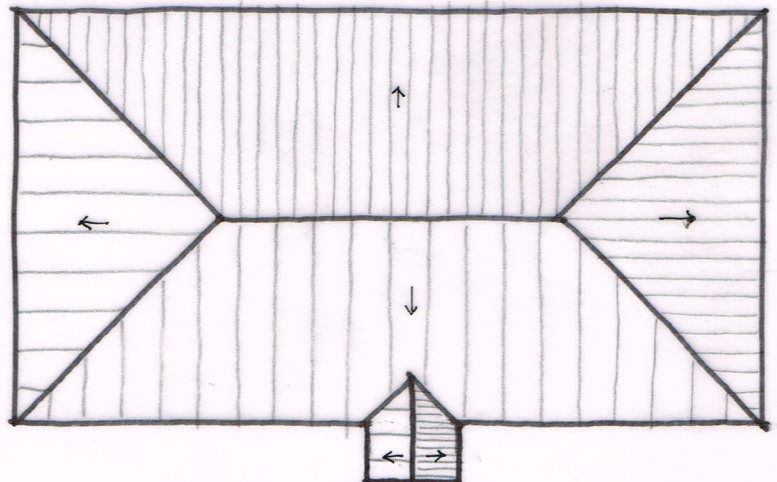

ROOF PLAN 1:250

Wayne Gander MCIAT
Architectural Technologist
98 Durrington Lane, Worthing
West Sussex BN13 2RQ
E : waynegander08@gmail.com

**NEW DWELLING AT
WHITE LODGE, HANGLETON LANE,**

FERRING (A).