
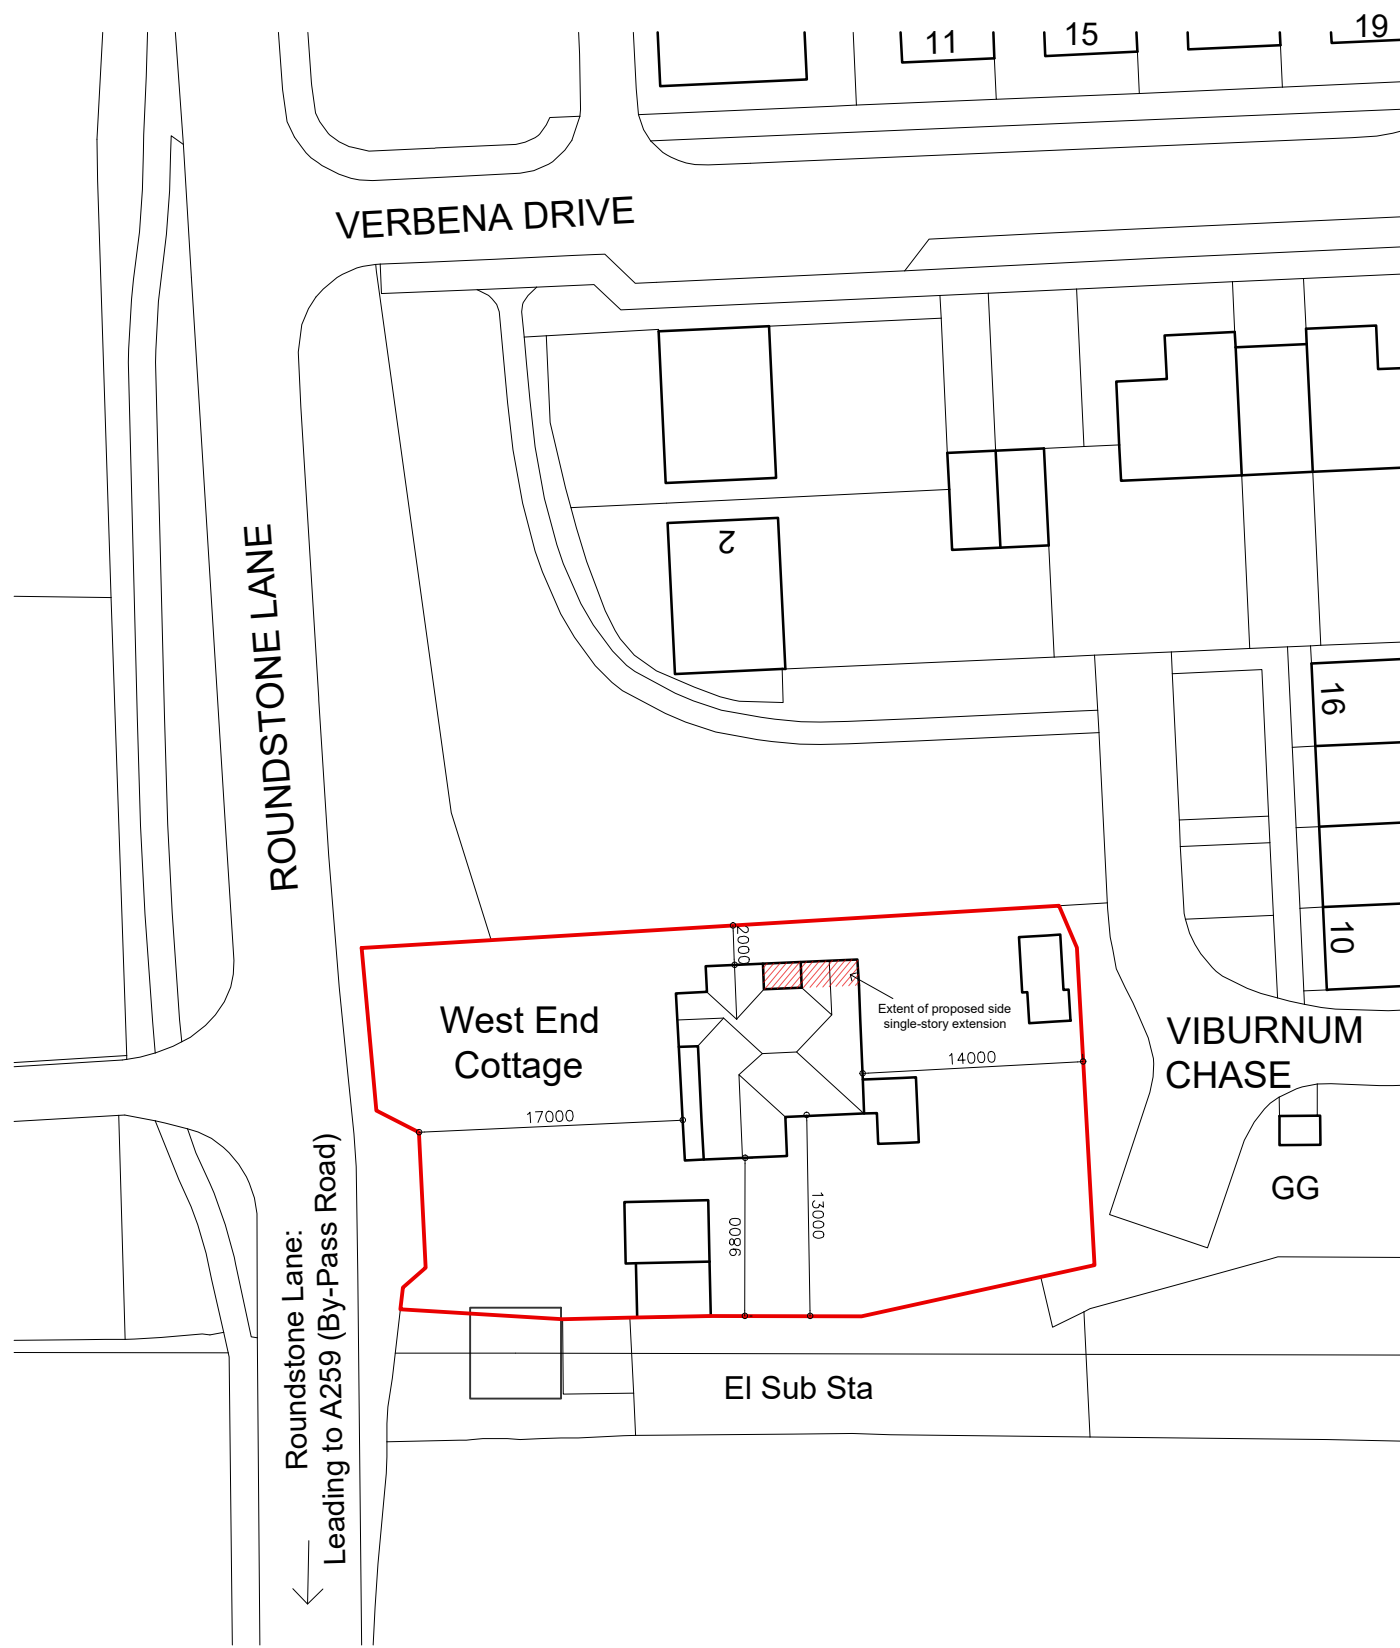


Notes

- All dimensions must be checked on site and not scaled from this drawing, apart from the local authority. Site dimensions taken from licensed Ordnance Survey data.
- Any works commencing on site prior to obtaining full planning and building regulation approval including full condition discharge, is entirely at the client's / contractor's risk.
- The contractor is responsible for taking and checking all levels and dimensions prior to ordering materials and starting work on site.
- Any discrepancies are to be reported to Simon Boseley prior to commencing any works.
- All building work is to be carried out in accordance with building regulations and to the satisfaction of the local authority and as such additional unforeseen building works may be required on site.
- These drawings do not constitute full working drawings.
- All drawings are copyright of Simon Boseley and may not be copied or reproduced by any third party without prior written consent.

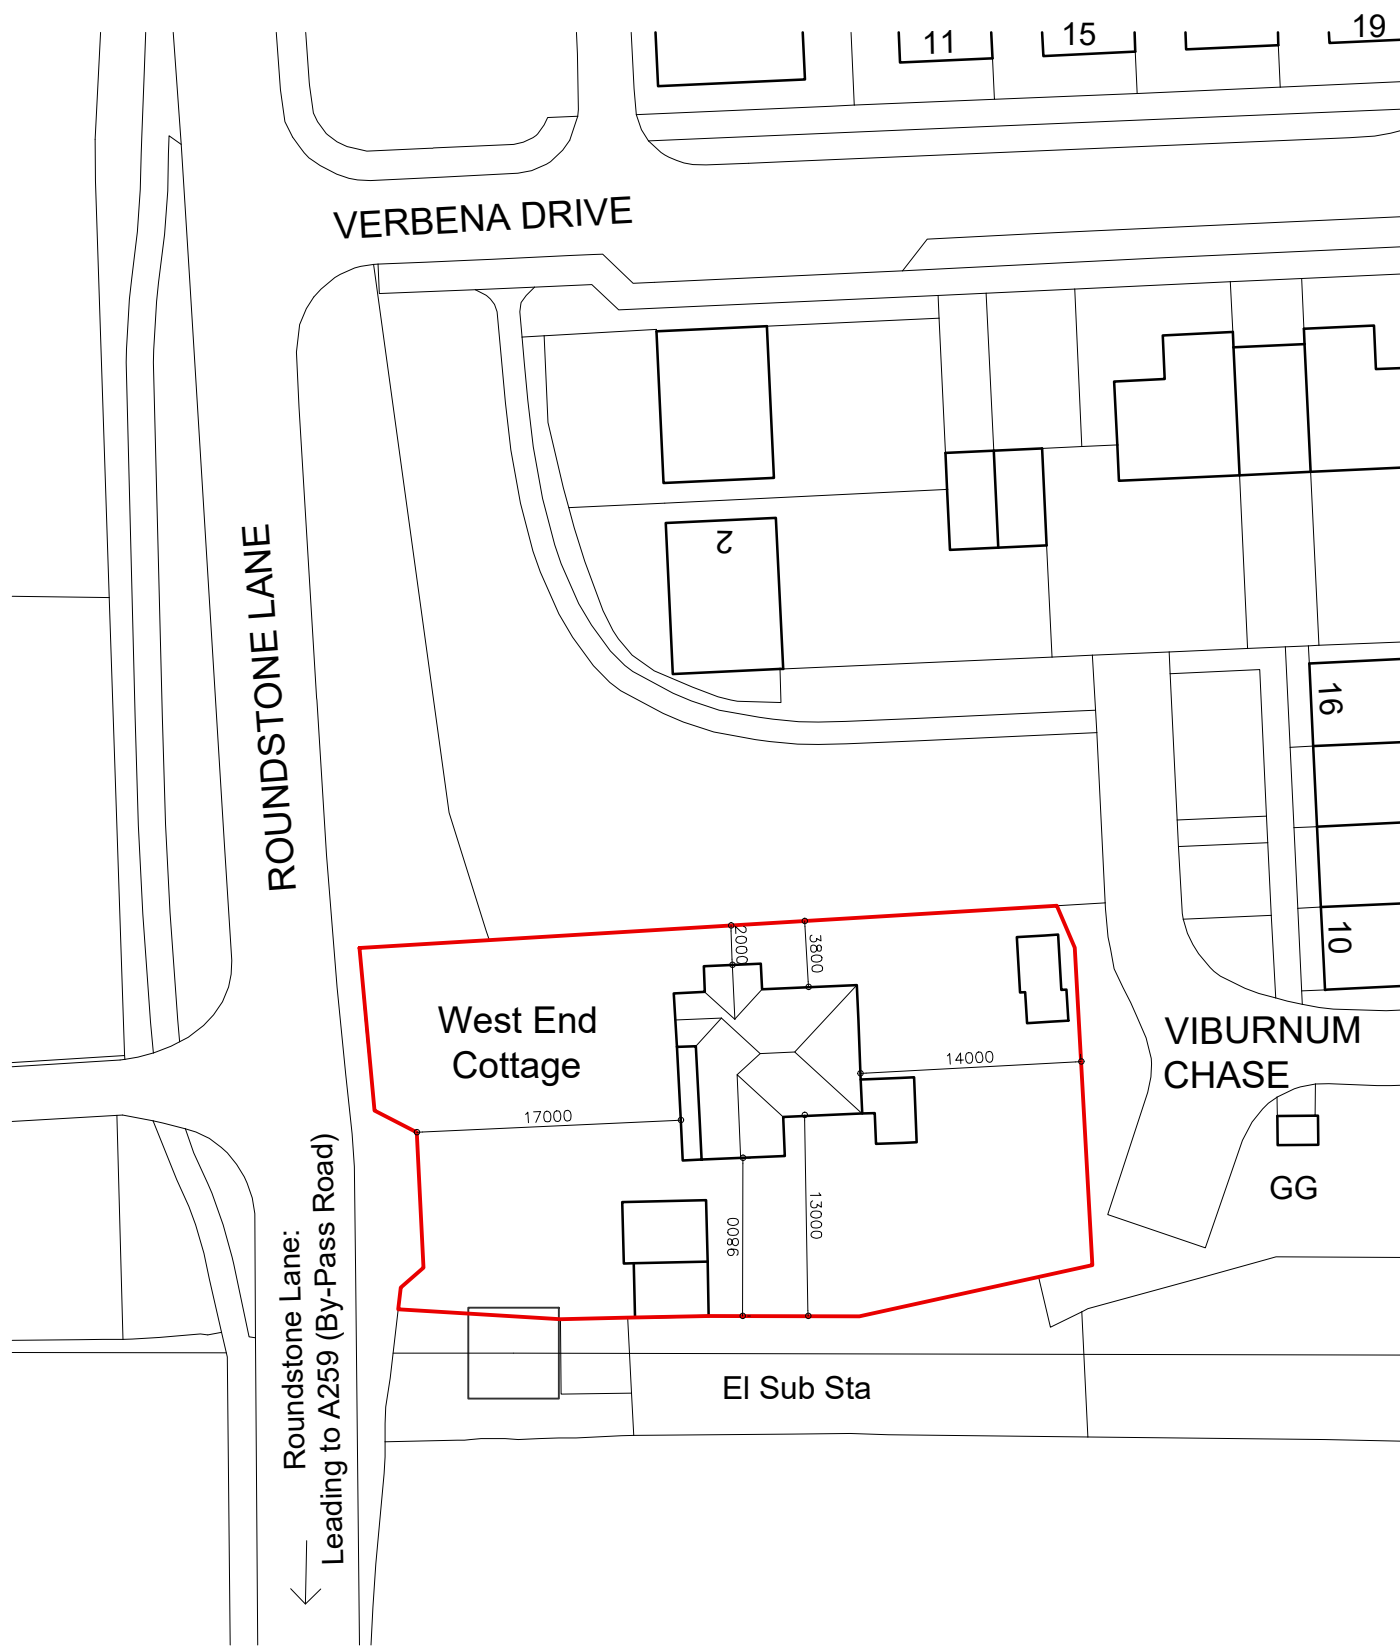

01 EXISTING BLOCK PLAN
Scale: 1:500

02 PROPOSED BLOCK PLAN
Scale: 1:500

00	29 February 2020	SB	SB
Rev	Date + notes	Drawn	Chkd

SBA Simon Boseley
Architectural Design

24 Alfriston Close, Worthing, BN14 7QT
E-mail: sboseley@outlook.com
Tel: 07876 572106

Project
West End Cottage, Roundstone Lane

Drawing
Block Plan

Job Ref	Draw No	Revision
CAG	1001	00
Scale(s)	Size	Date
1:500	A1	Jan 2020
Drawn	Chkd	
SB	SB	

Status
Lawful Dev. Certificate

