


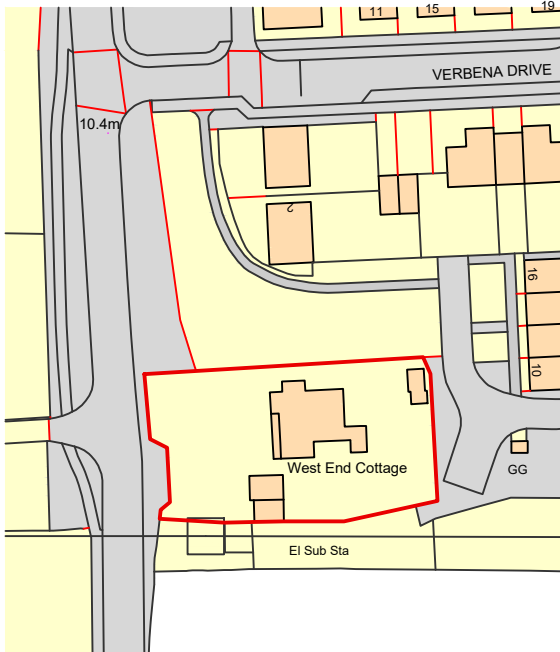

Ordnance Survey, (c) Crown Copyright 2020. All rights reserved. Licence number 100022432

01
1000

LOCATION PLAN
Scale: 1:1250

- Notes
- All dimensions must be checked on site and not scaled from this drawing, apart from the local authority. Site dimensions taken from licensed Ordnance Survey data.
 - Any works commencing on site prior to obtaining full planning and building regulation approval including full condition discharge, is entirely at the client's / contractor's risk.
 - The contractor is responsible for taking and checking all levels and dimensions prior to ordering materials and starting work on site.
 - Any discrepancies are to be reported to Simon Boseley prior to commencing any works.
 - All building work is to be carried out in accordance with building regulations and to the satisfaction of the local authority and as such additional unforeseen building works may be required on site.
 - These drawings do not constitute full working drawings.
 - All drawings are copyright of Simon Boseley and may not be copied or reproduced by any third party without prior written consent.

00 29 February 2020 SB SB
Lawful development certificate submission

Rev	Date + notes	Drwn.	Chkd.
-----	--------------	-------	-------



24 Alfriston Close, Worthing, BN14 7QT
E-mail: sboseley@outlook.com
Tel: 07876 572106

Project
West End Cottage, Roundstone Lane

Drawing
Location Plan

Job Ref	Dwg No		Revision	
CAG	1000		00	
Scale(s)	Size	Date	Drwn	Chkd.
1:1250	A3	Jan 2020	SB	SB
Status				
Lawful Dev. Certificate				

1:1250 SCALE BAR

