


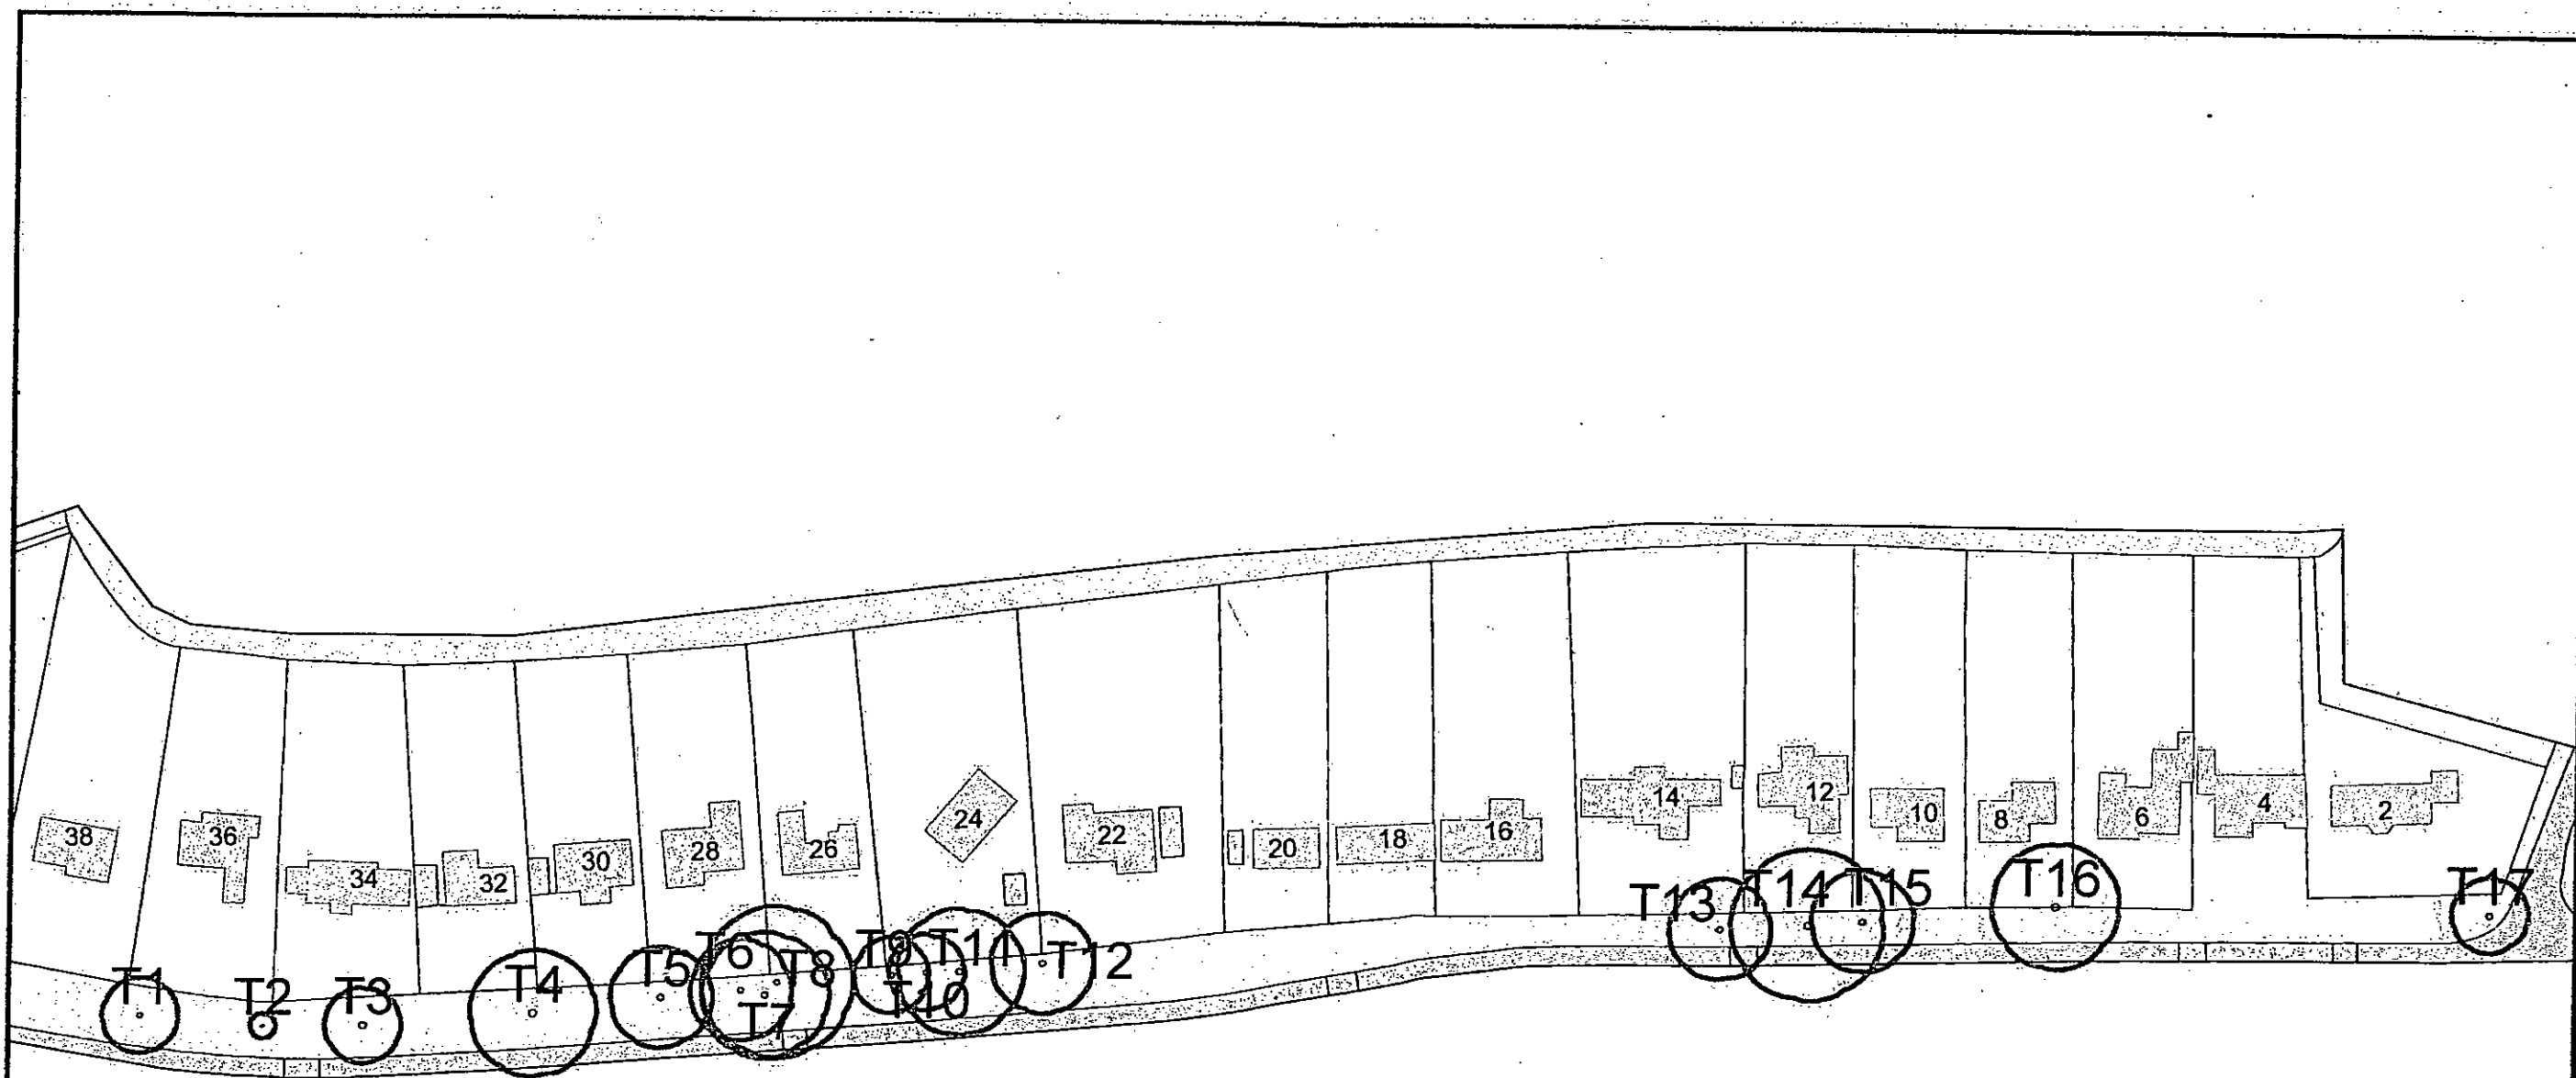

Beechdown Arboriculture Limited

1 Church Hill, Slindon, Arundel, W. Sussex BN18 0RB
Tel - 01243 814740 Email - jonathan.rodwell@beechdown.com

East Drive, Angmering, West Sussex
Appendix 5

SCALE:
1:1500

DATE:
09/11/2012



Beechdown ref: B0046/12
Persimmon Homes - East Drive - survey - November 2012

Peer Technology Services Ltd. Email info@peartechology.co.uk
Maps based on Ordnance Survey MasterMap or 1:25000 Mid-scale data
with the permission of the Controller of HMSO. © Crown Copyright