


SOIL GAS PRESENT : YES

Gas protection to level **CS2**.

*Gas Membrane to be;
Visqueen Gas Barrier (blue)
*DPC Piece to be:
Visqueen GR DPC

Note: all joints, laps and seals to be in accordance with visqueen approved details. If in doubt ASK

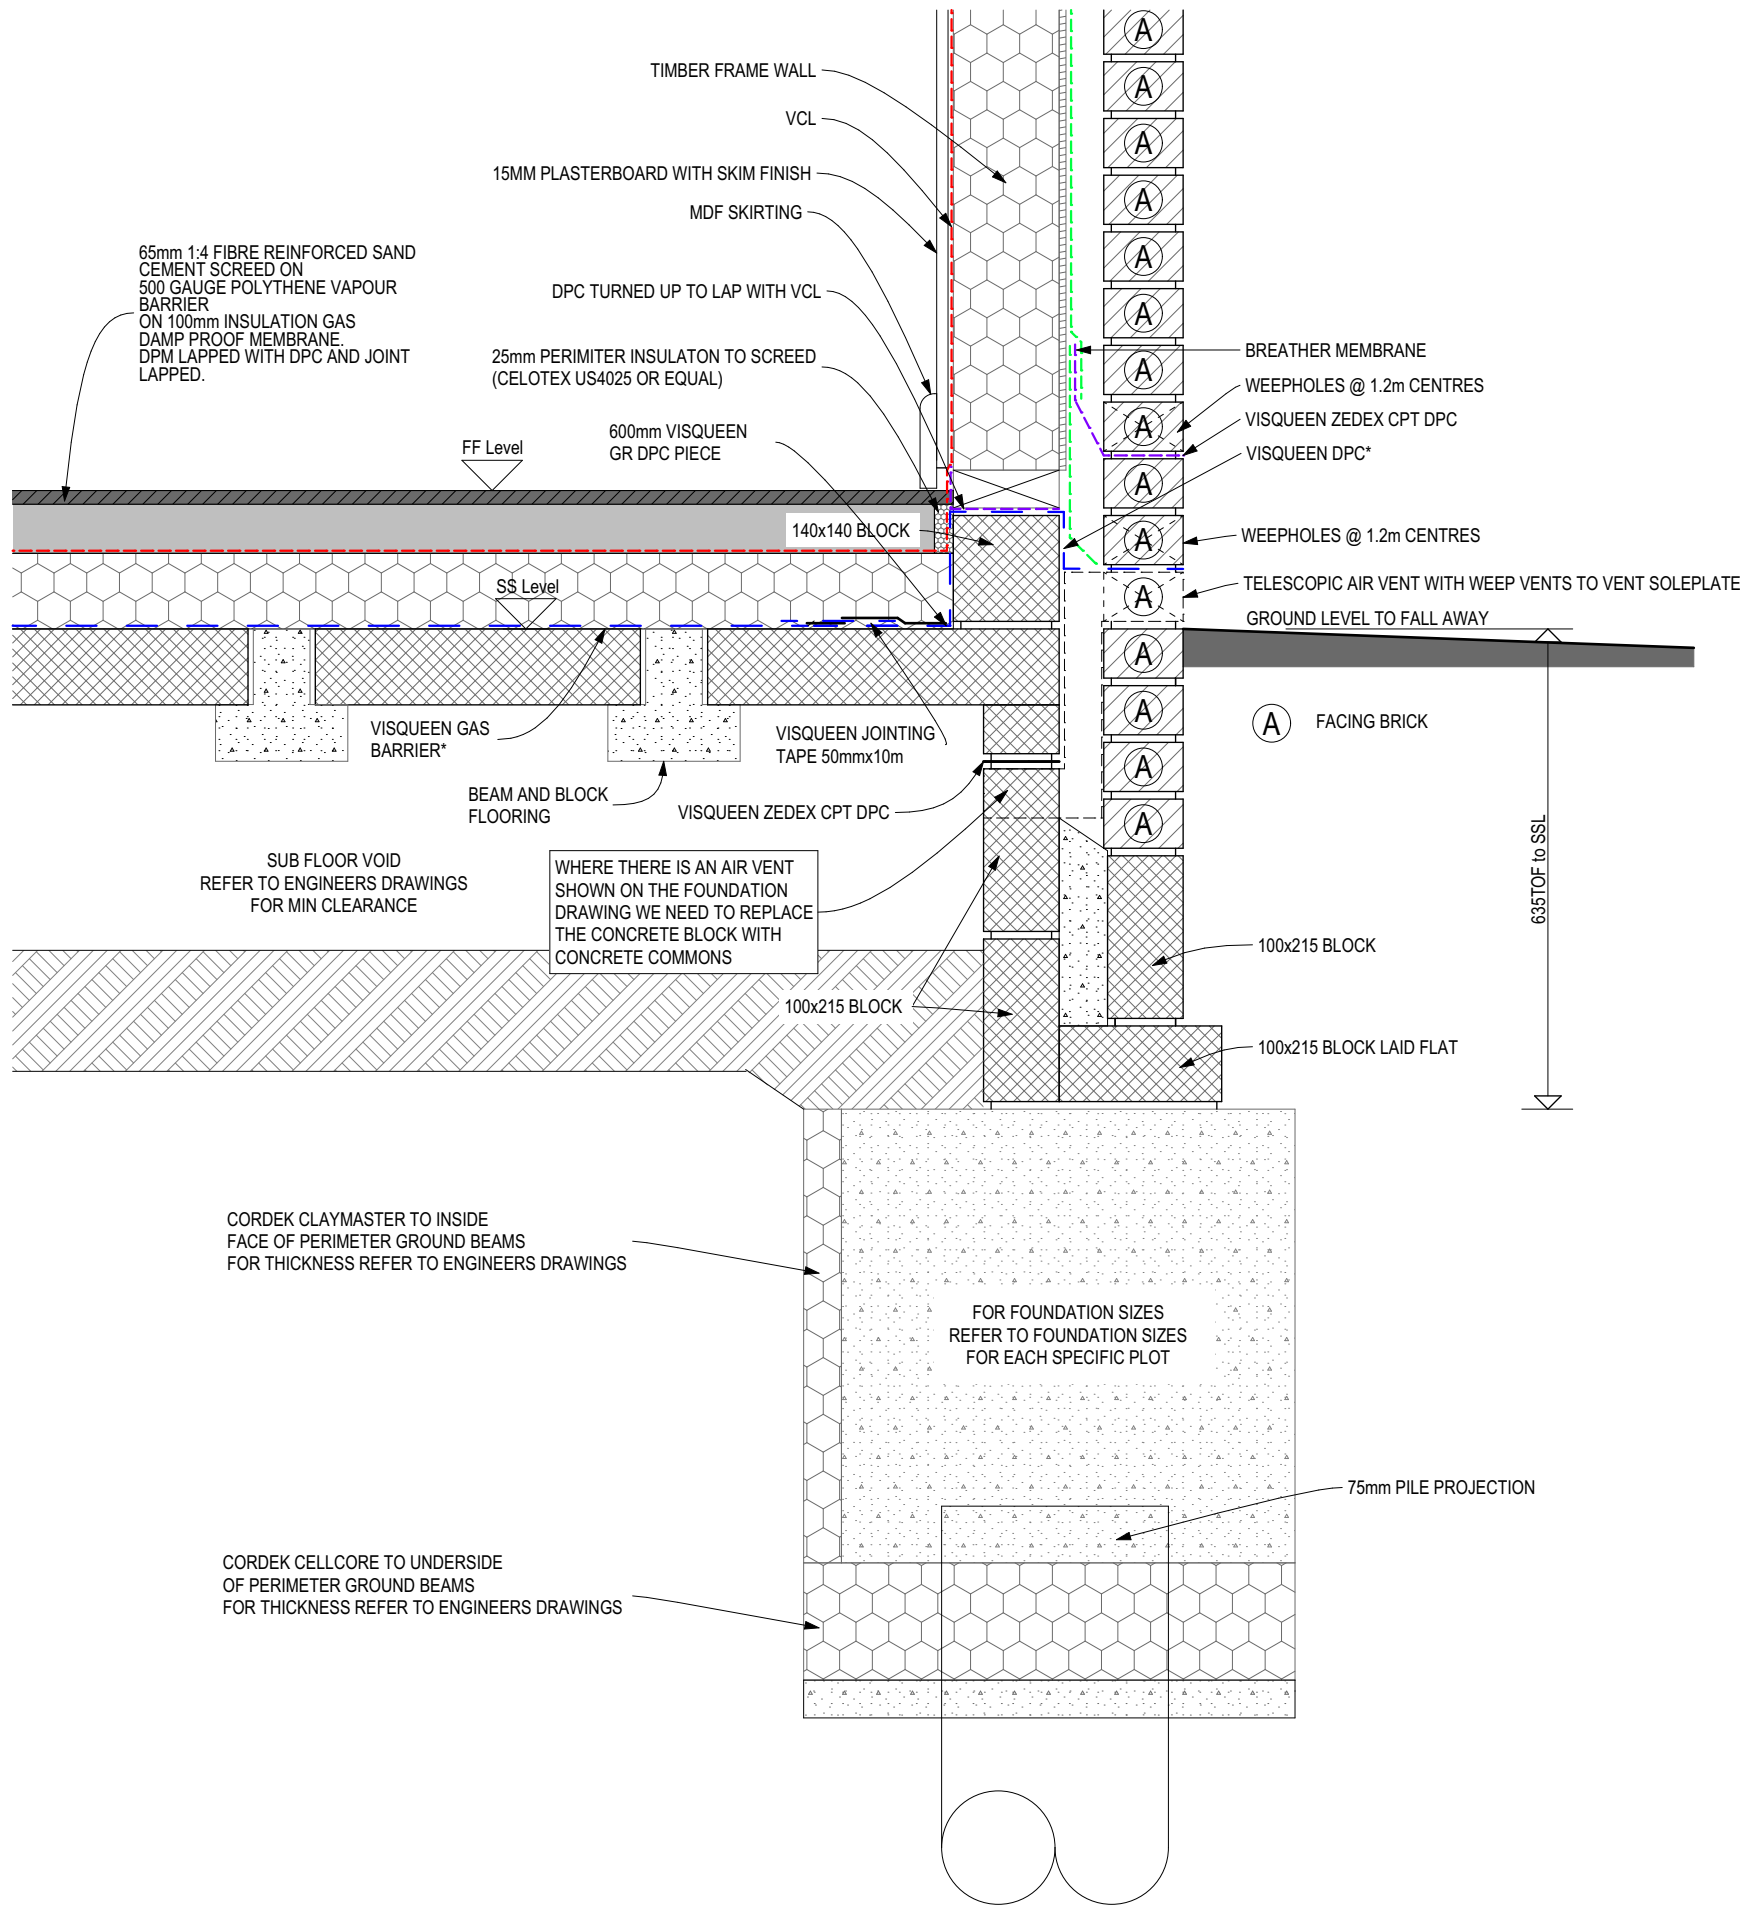

SECTION
TYPICAL FOUNDATION DETAIL - TIMBER FRAME CONSTRUCTION - PILED

NOTE: FOR BICKWORK DETAILING AND BRICK
TYPES REFER TO ELEVATIONS



Victoria House 14 St Johns Road Hedge End Southampton Hampshire SO30 4AB
Tel 01489 773577 * Fax 01489 797111 * E mail sales@crayfernhomes.co.uk

Do not scale this drawing. Use written dimensions only. All dimensions are to be checked on site prior to commencement of work. This drawing is the copyright of Crayfern Homes Limited and may not be copied altered or reproduced in any way without their written authority

F'DATION - T'BER FRAME - PILED - GAS

CRAYFERN HOMES LIMITED

Scale : 1:10 @ A3 Date : JUN 19
Drawing No : DT_SUB_500.3