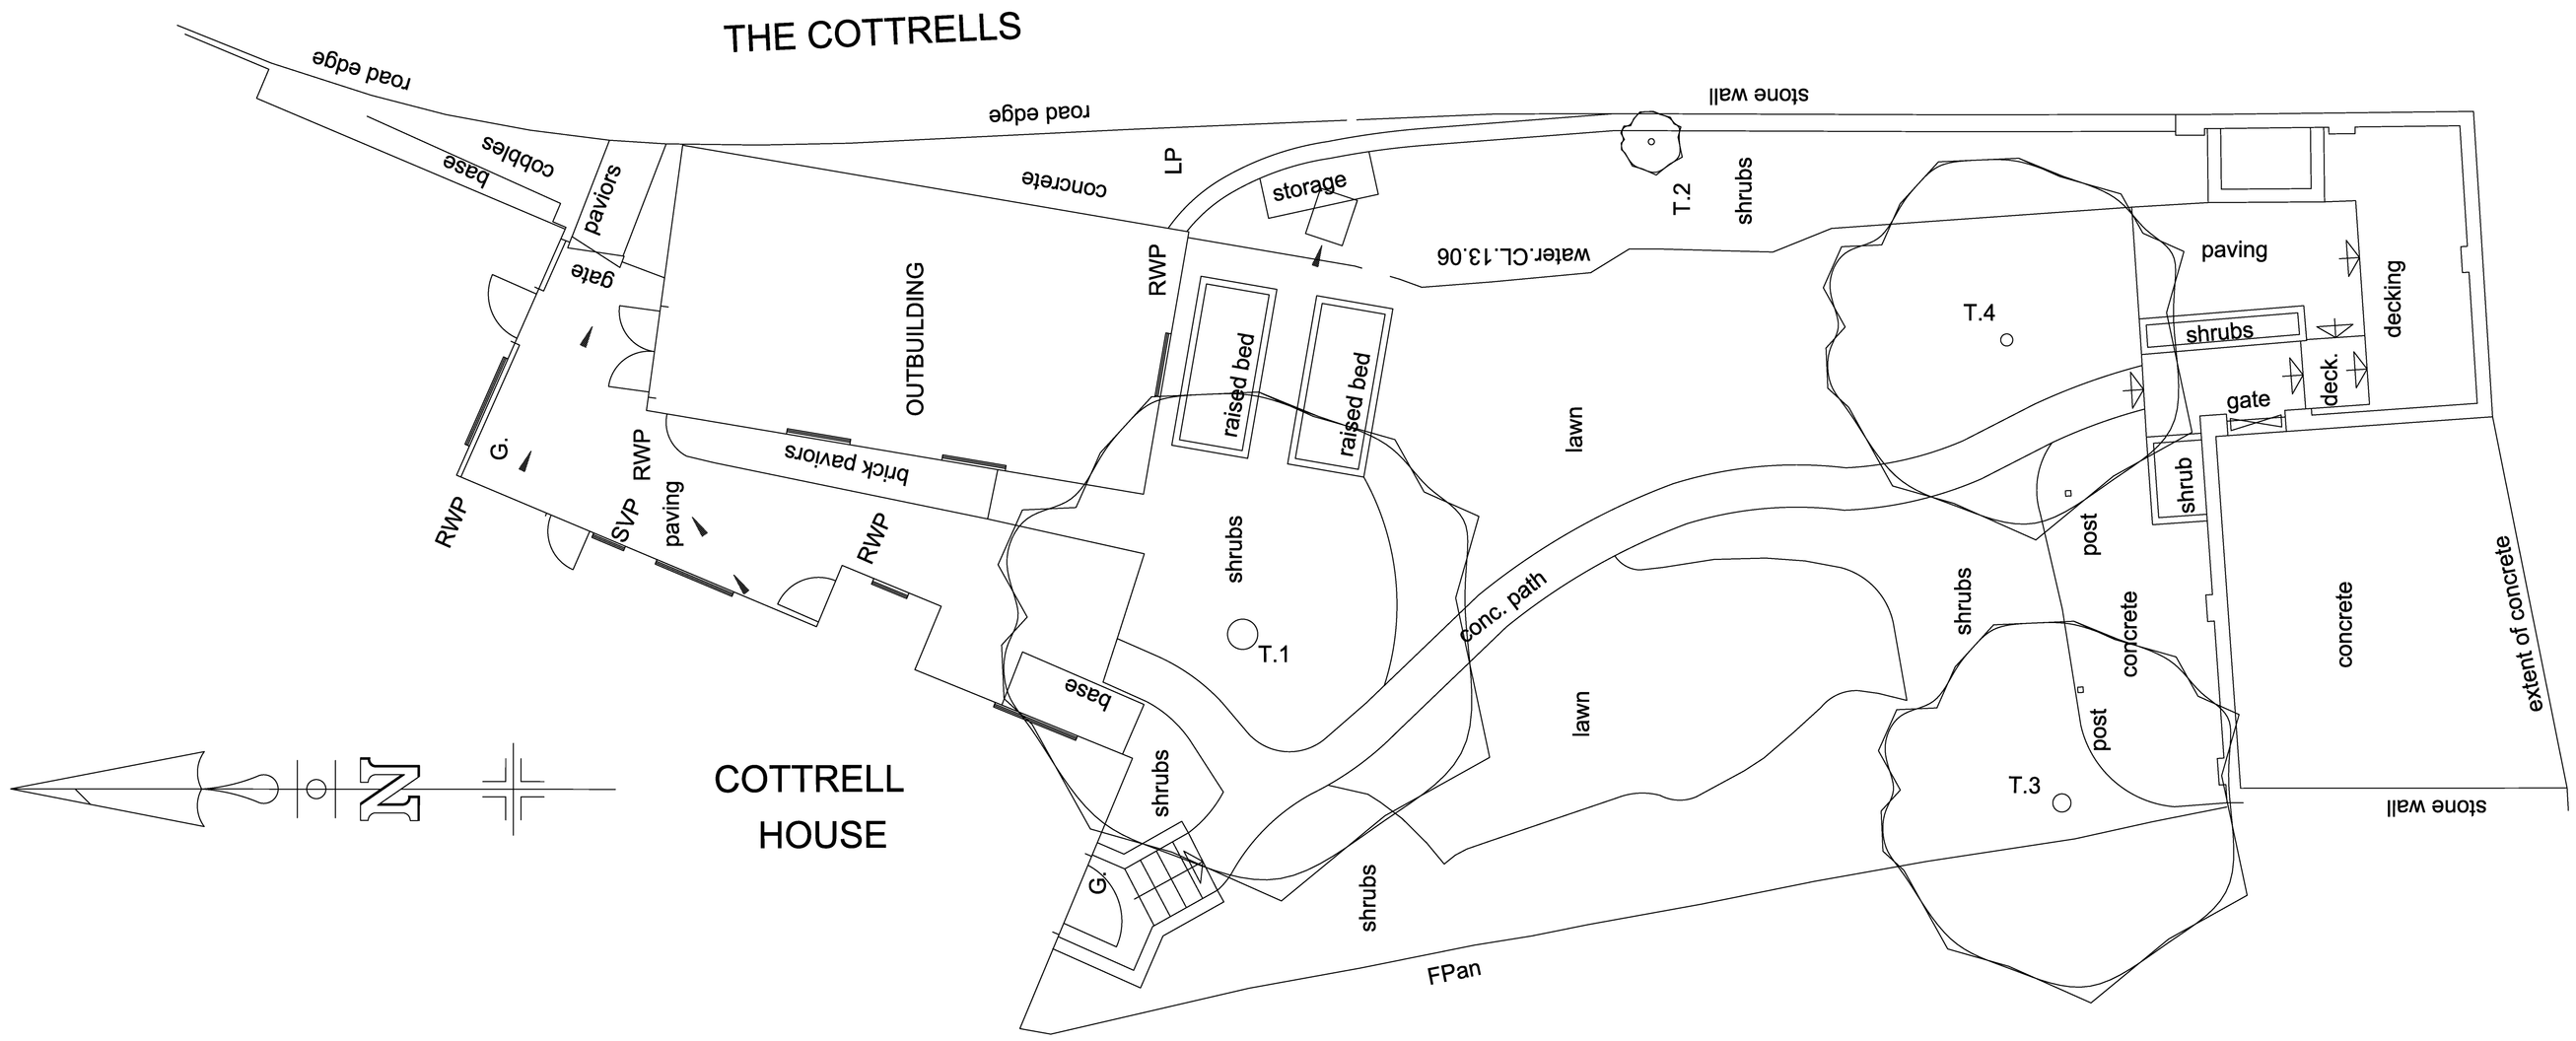


Tree Schedule and Report.

Name	Number	Girth(m)	Spread(m)	Height(m)	Maturity	Structure	Useful life (yrs)	Vigour	Amenity Val
Eucalyptus gunnii	T.1	0.5	8	8	m	gd	8+	pr	gd
(MATURE SPECIMEN - RECOMMEND MINOR CROWN REDUCTION AND DEAD WOOD REMOVAL)									
Ilex aquifolium	T.2	0.1	1	4	sm	fr	10+	gd	pr
(SEMI MATURE SPECIMEN - LITTLE OR NO AMENITY VALUE - RECOMMEND REMOVAL AND REPLACE WITH IMPROVED SPECIES)									
Fruit - Apple	T.3	0.3	6	6	m	pr	3+	pr	pr
(MATURE SPECIMEN - POOR STRUCTURE AND NOW LIMITED LIFE - RECOMMEND REMOVAL AND REPLACEMENT WITH IMPROVED VARIETY)									
Acacia dealbata	T.4	0.2	6	6	m	gd	10+	gd	gd
(MATURE SPECIMEN - GOOD AMENITY VALUE THOUGH CREATING EXTENSIVE SHADE AND REDUCED LIGHT. - RECOMMEND MINOR CROWN REDUCTION AND THINNING)									

Tree spread and height are approximate.

Notes:
All dimensions must be checked on site and not scaled from this drawing.

copyright

Kevin Murphy, Dip LC, MSGD,
GARDEN DESIGNER AND CONSULTANT
Longmead,
Orchard Way,
Fontwell,
Nr Arundel,
West Sussex, BN18 0SH.
TEL/FAX:- (01243) 814644.
www.kevinmurphy.co.uk

Client
Mr and Mrs P. Brown.

Job Title
Garden and Tree Survey,
Cottrell House,
High Street,
Angmering,
West Sussex.

Drawing Title
Tree Survey
(trees of size under conservation consideration)

Scale 1:50 -- If Printed at A0.
0m 1 2 3 4m
Date 28.12.19. Drawn by K.M.
Drg. No. 1074.M.20. Rev.

Society of Garden Designers
SGD SOCIETY OF GARDEN DESIGNERS
REGISTERED MEMBER