
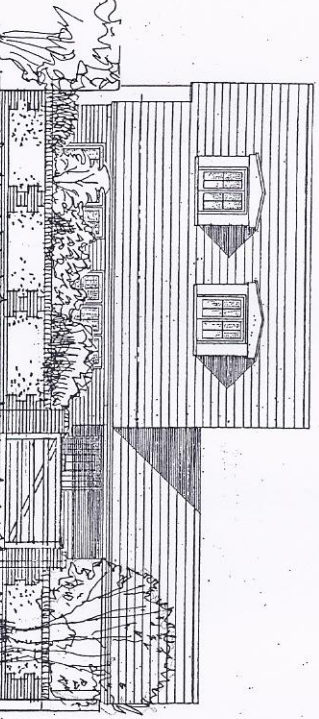
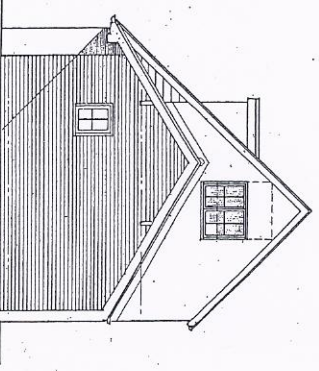
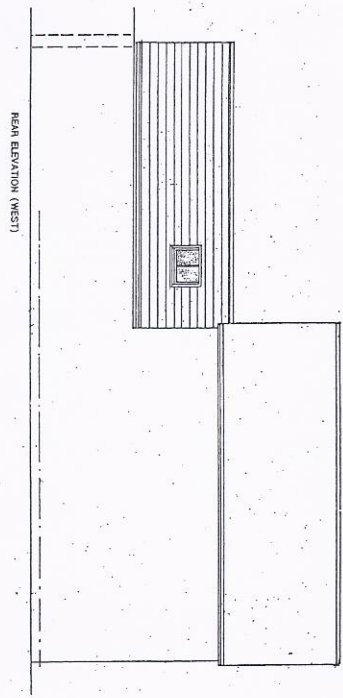
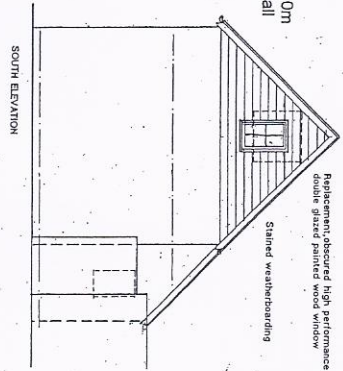
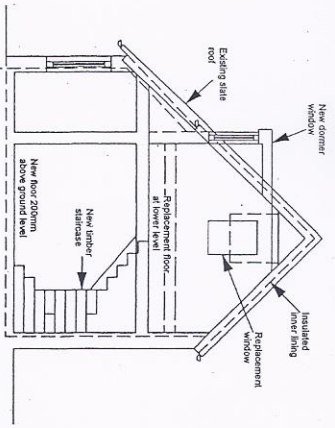
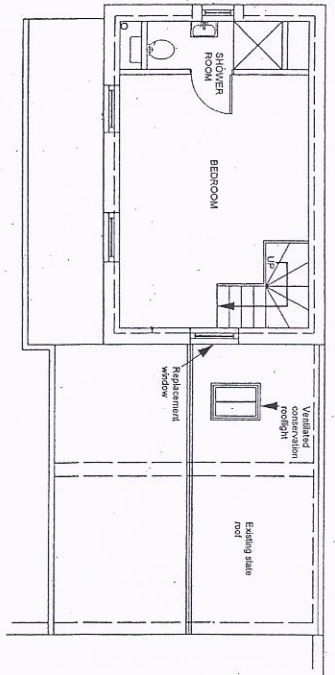


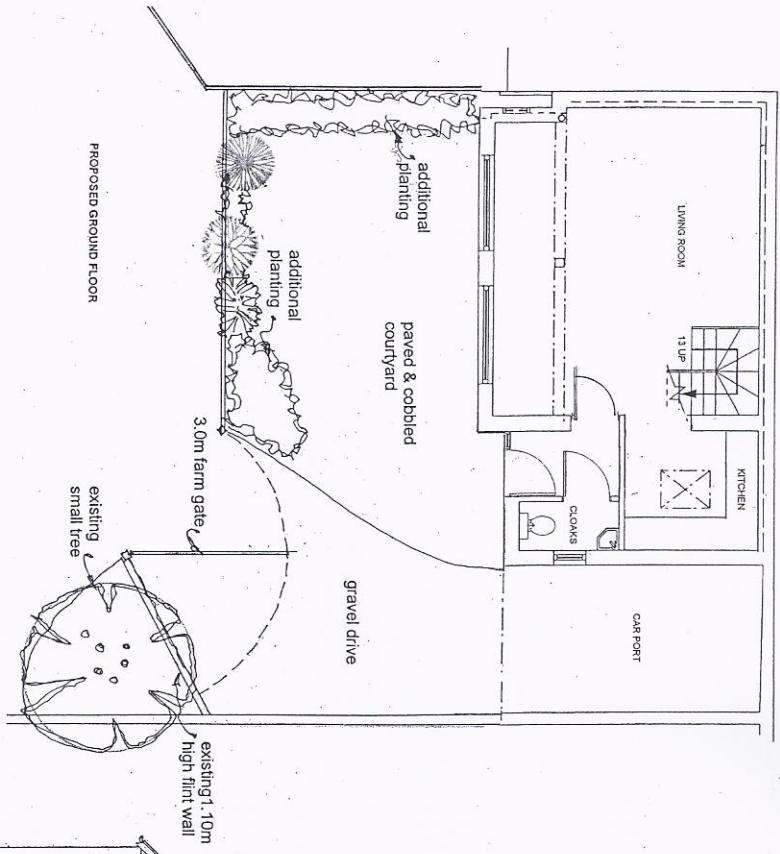

SCALE 1 : 100 @ A3 This drawing is the property of BAKER ASSOCIATES and must not be copied or reproduced in any form without the written permission of BAKER ASSOCIATES in writing. Copyright BAKER ASSOCIATES			
Eagle Barn, High Street, Angmering, BN16 4AH			
BAKER ASSOCIATES 87 High Street, Steyning, West Sussex, BN14 3RE Tel: 01903 814006 Fax: 01903 816844			
SCALE	DRG. No	REV	
1 : 100	13.797.02	B	
DATE			
20/02/2013			