


cad reference	revision
MARSH HOUSE	~

- NOTES:
1. THIS DRAWING MUST NOT BE SCALED.
 2. FOLLOWING COMMENCEMENT OF WORK ON SITE, ISSUED DRAWINGS AND DETAILS MAY BE SUBJECT TO CHANGE DUE TO SITE CONDITIONS OR CONTRACTOR DESIGN MODIFICATIONS.
 3. ALL WORKS HAVE BEEN INSTRUCTED TO BE CARRIED OUT TO THE SATISFACTION OF LOCAL AND STATUTORY AUTHORITIES, IN ACCORDANCE WITH CURRENT BUILDING REGULATIONS AND CODES OF PRACTICE.
 4. ALL DIMENSIONS ARE TO BE VERIFIED WITH THE CONTRACTOR ON SITE PRIOR TO MANUFACTURE OR INSTALLATION.
 5. QUADRANT DESIGN MUST BE MADE INFORMED OF ANY AMENDMENTS TO THE DESIGN ON SITE.

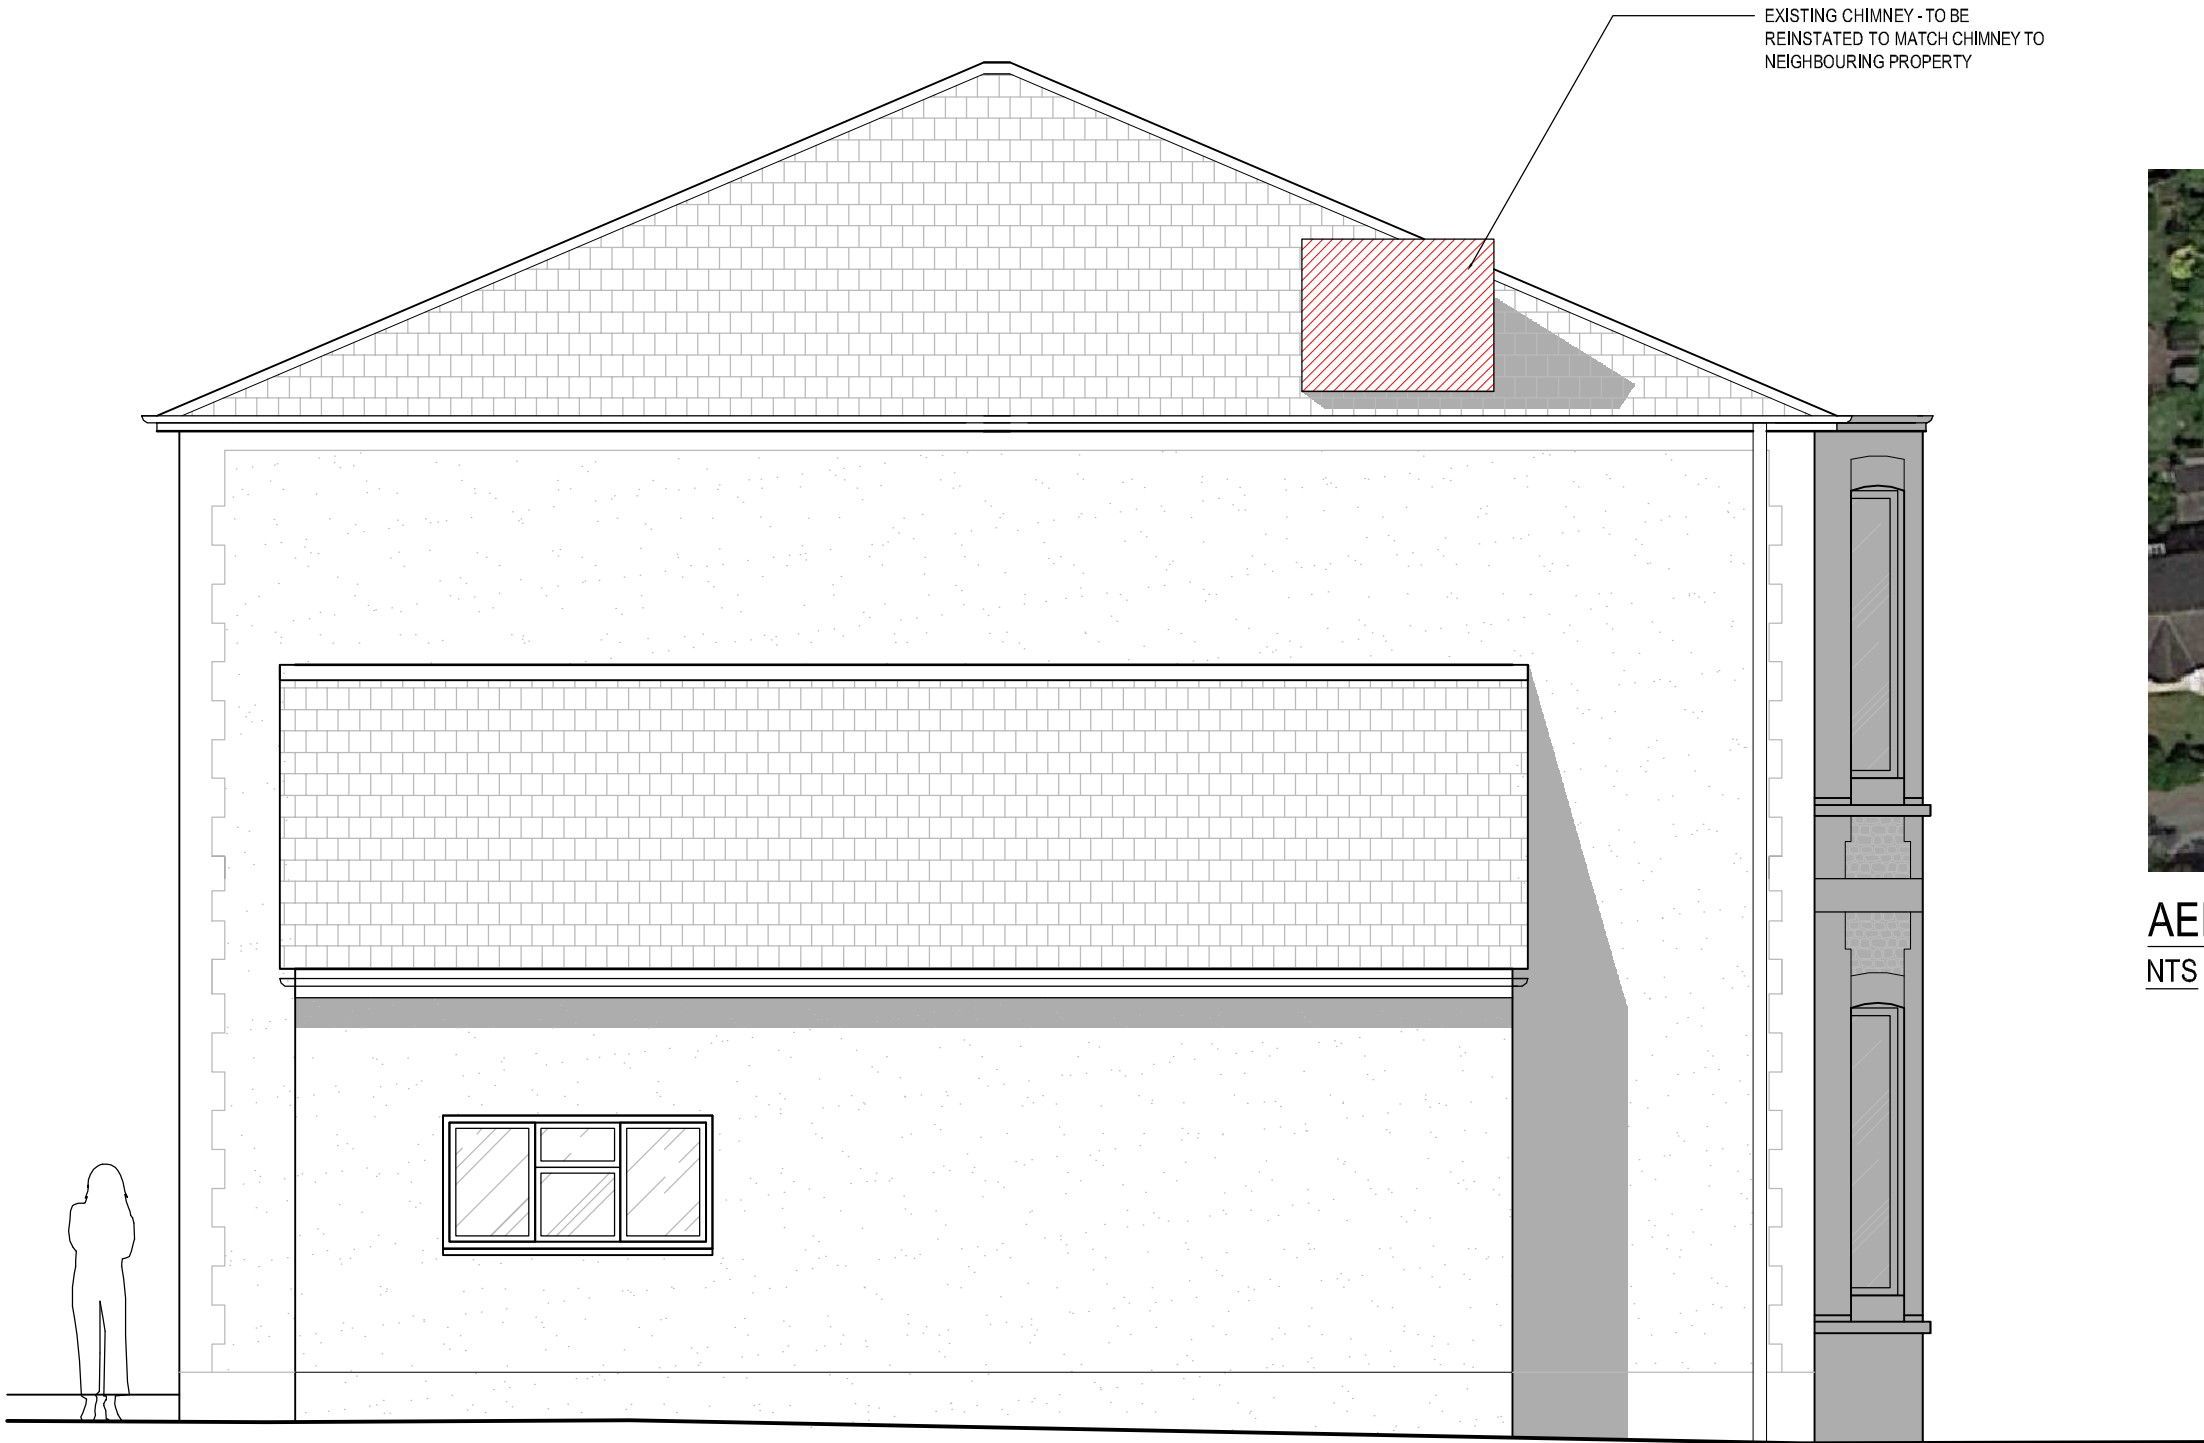

AERIAL LOCATION PLAN
NTS

NO.	DATE	ISSUE	BY
NO.	NO.	NO.	NO.

PLANNING ISSUE

CLIENT:
MS J. LESSELS DERRICK
MR M. SPARKES

PROJECT:
MONT COLINE,
HIGH STREET,
ANGMERING,
BN16 4AG

PROJECT NO.:
1002

DATE:
12/02/2014

SHEET TITLE:
EXTERNAL ELEVATION B
EXISTING WEST

SCALE: AS SHOWN @ A3

DRAWN BY: M/S

SHEET NO.:
1002_A5_01A