


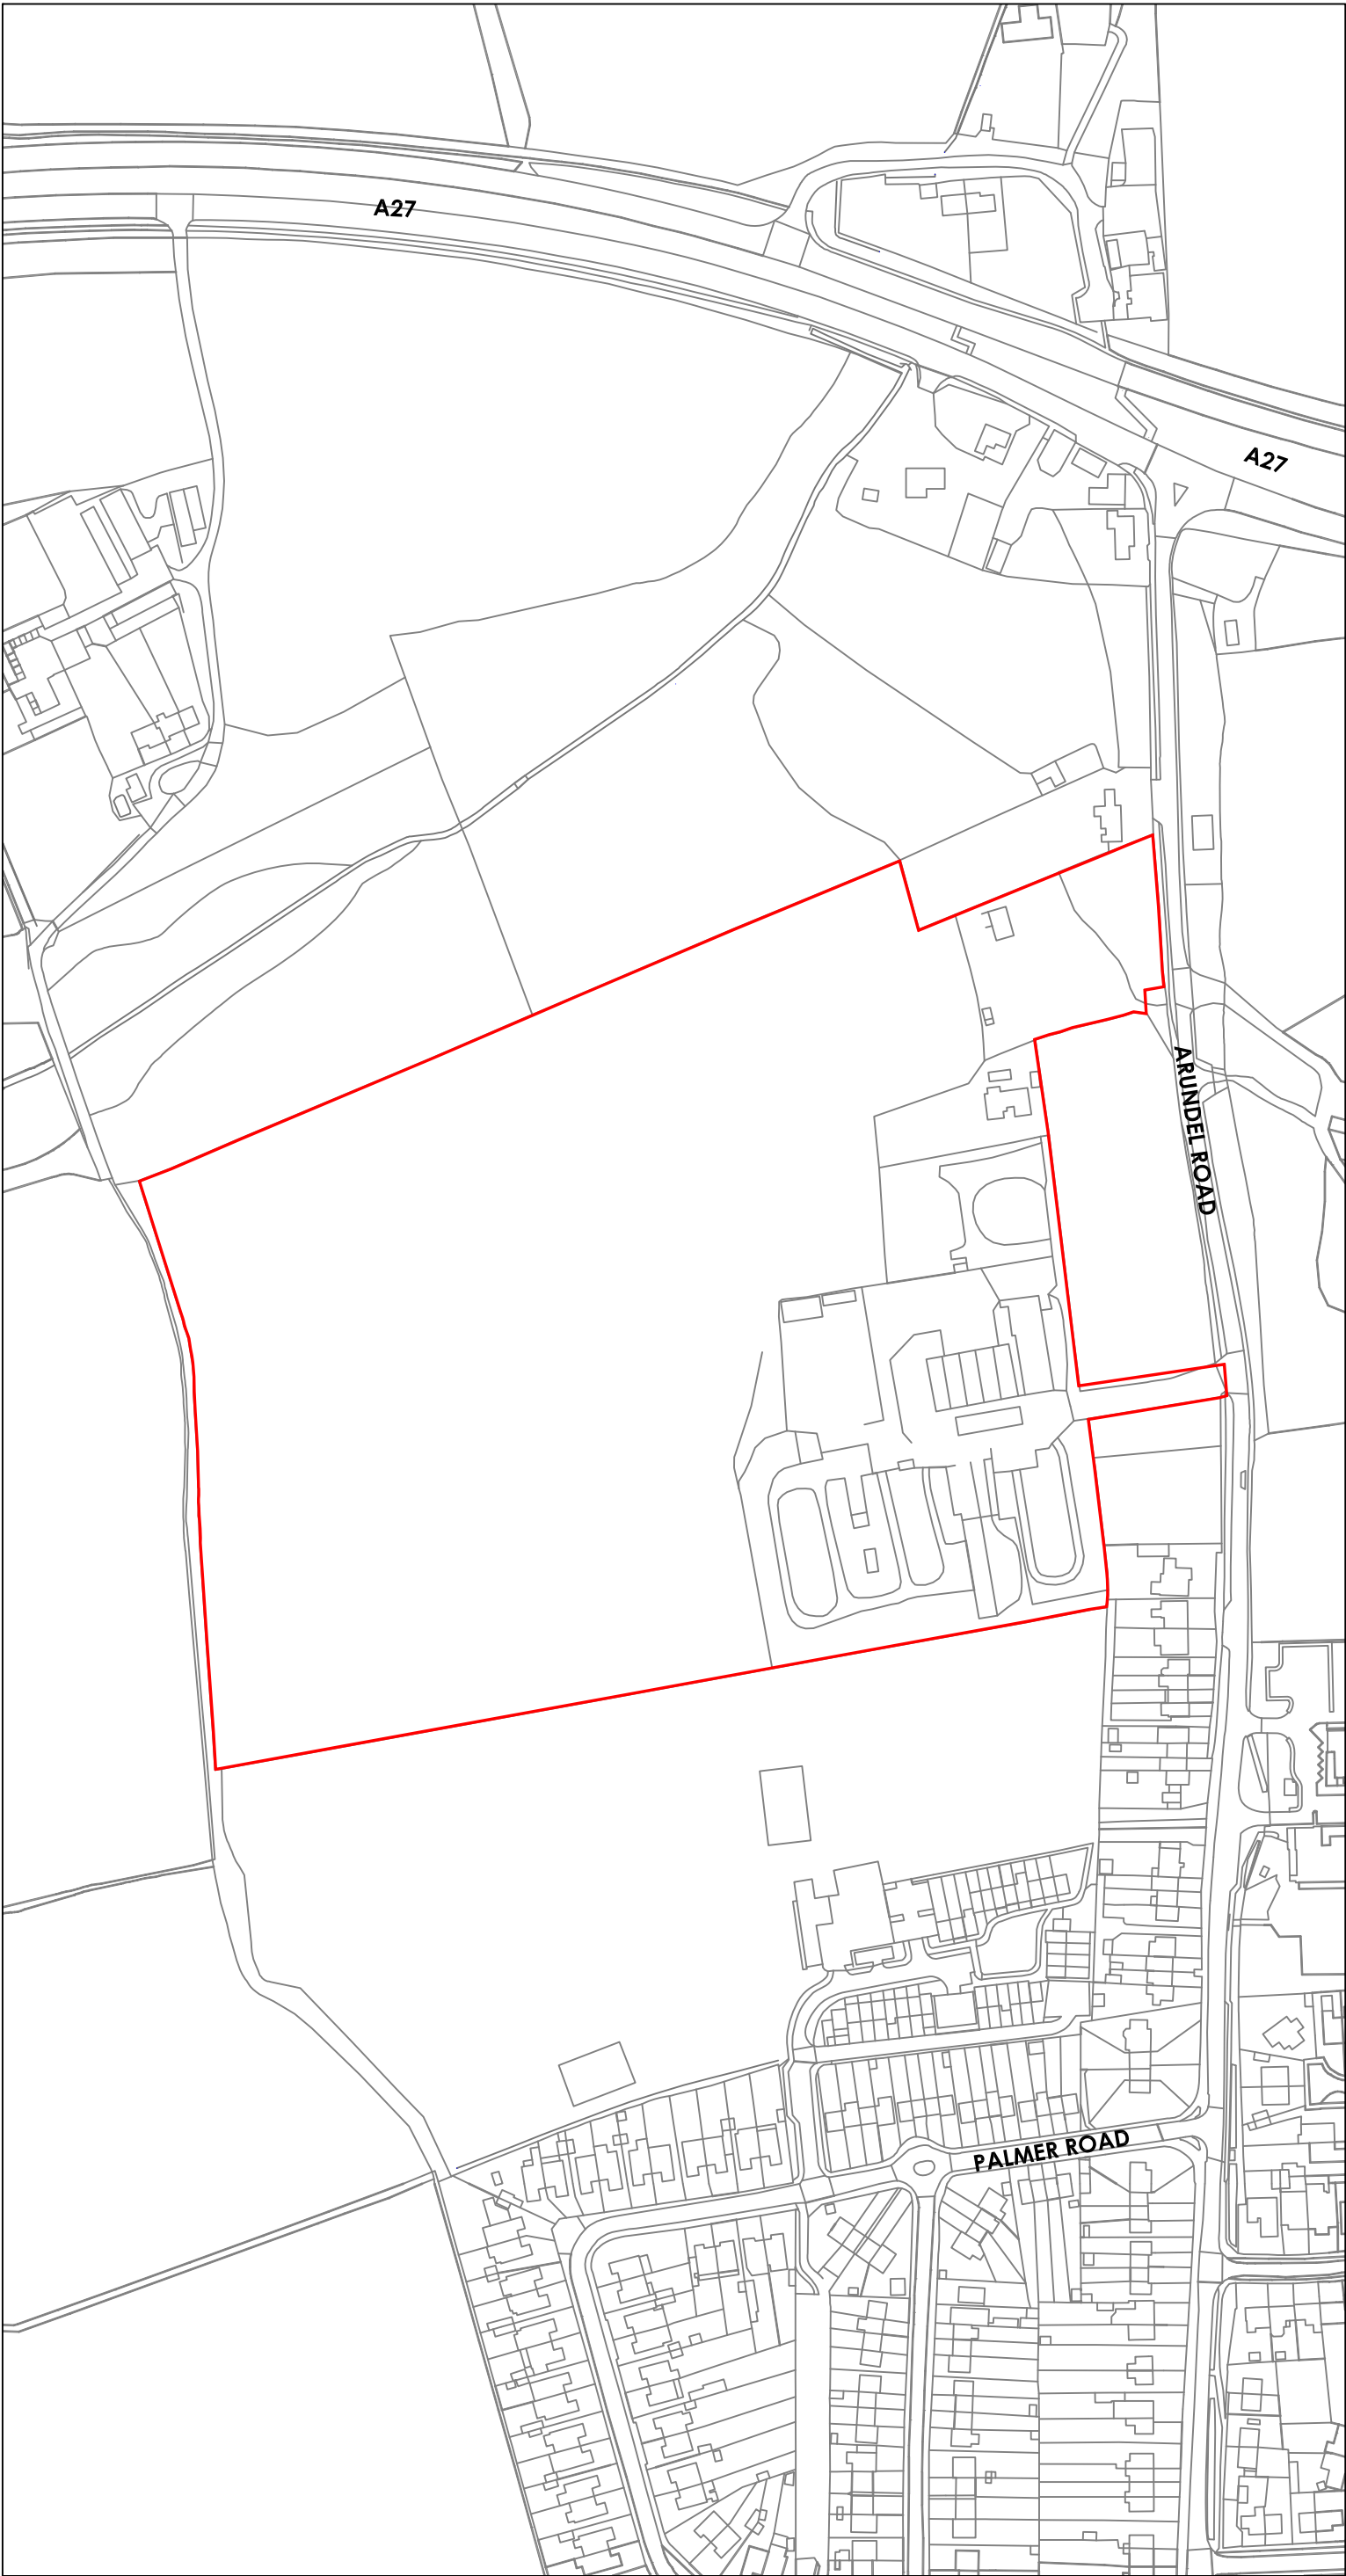

Scale: 1:2500 @A3
Scale: 1:1250 @A1

 Site Boundary: **9.10ha**

B	05.12.17	JC	Amended Red Line
A	13.11.17	JC	Amended Scale Bars
Rev	Date	By	Description
CSA environmental Dixies Barns, High Street, Ashwell, Hertfordshire SG7 5NT f e w 01462 743647 ashwell@csaenvironmental.co.uk csaenvironmental.co.uk			
Project	Land West of Arundel Road, Angmering		
Title	Red Line Site Location Plan		
Client	Gladman Developments Ltd		
Scale	1:2500 @A3 1:1250 @A1	Drawn	JC
Date	Nov 2017	Checked	SG
Drawing No.	CSA/3467/108	Rev	B